PB# 80-19

Westchester Concrete, Inc.
(Never Materialized)

Wescon

80-19

newer materials
given to Town Clerk
7/1/86 ch.

Oxford Pendaflex

STOCK No. 753 1/3

MADE IN U.S.A.

GENERAL RECEIPT

TOWN OF NEW WINDSOR
555 Union Avenue
New Windsor, N. Y. 12550

1393 #80-19

Aug. 11 19 80

RECEIVED OF Weston

$ 25.00/100

Twenty-Five and 00 DOLLARS

FOR Site Plan - application fee

DISTRIBUTION:

FUND	CODE	AMOUNT
$ 25.00	Cash	

BY Pauline D. Townsend E.C.

Town Clerk
TITLE

Williamson Law Book Co., Rochester, N. Y. 14609

TOWN OF NEW WINDSOR PLANNING BOARD

APPLICATION FOR SITE PLAN APPROVAL

Name WESTCHESTER CONCRETE INC

Address 629 WHITE PLAINS ROAD, TARRYTOWN, N.Y. 10591

1. Owner of the property WESTCHESTER CONCRETE INC

2. Location of the property:

3. Zone area E

4. Nature of business: MANUFACTURE READY-MIX CONCRETE

5. Lot size: Front 355' Rear 165' Depth 568' 489'

6. Building setbacks: Front yard _____ Rear yard _____

Side yards _____

7. Dimensions of ~~new building~~ BASINS 120'x40'

Addition _____

If addition, state front, side, rear of existing structure:

I do hereby affirm that all fees, permits and charges applicable under the laws and ordinances of the State of New York and the Town of New Windsor will be paid and that any expense for advertising of Public Hearing or meetings will be paid. Also, any legal or engineering fees for review of this project.

Westchester Concrete Inc

Signed: Francis W. Valent V.P.
(APPLICANT)

Maps Required for:

Planning Board	_____
Highway Dept.	_____
Sanitation Dept.	_____
Water Dept.	_____
County Planning Board	_____
Building Inspector	_____

Action of the Zoning Board of Appeals

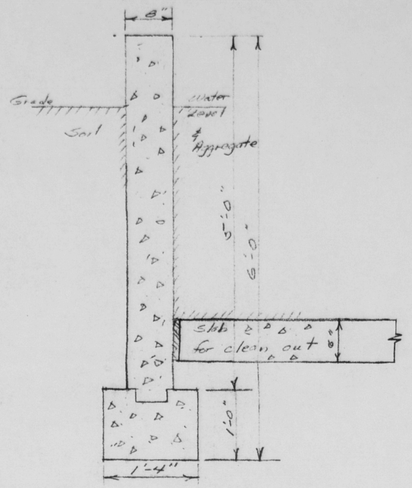

Typical Back Wall at Settling Basins
Scale: 1" = 1'-0"

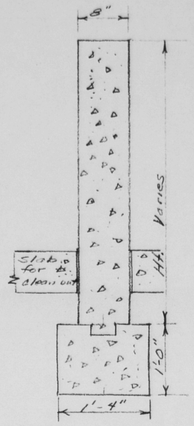

Typical Wing Wall for Settling Basins - Height varies from 3' in front to 5' in rear at back wall.
Scale: 1" = 1'-0"

Notes
1. All Walls, Footings & Slabs for Settling Basins: f'c: 3000psi Air Entrained Concrete

Section A-A

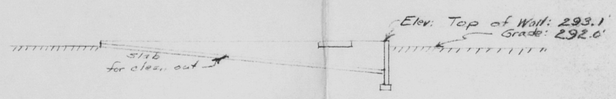

Section B-B

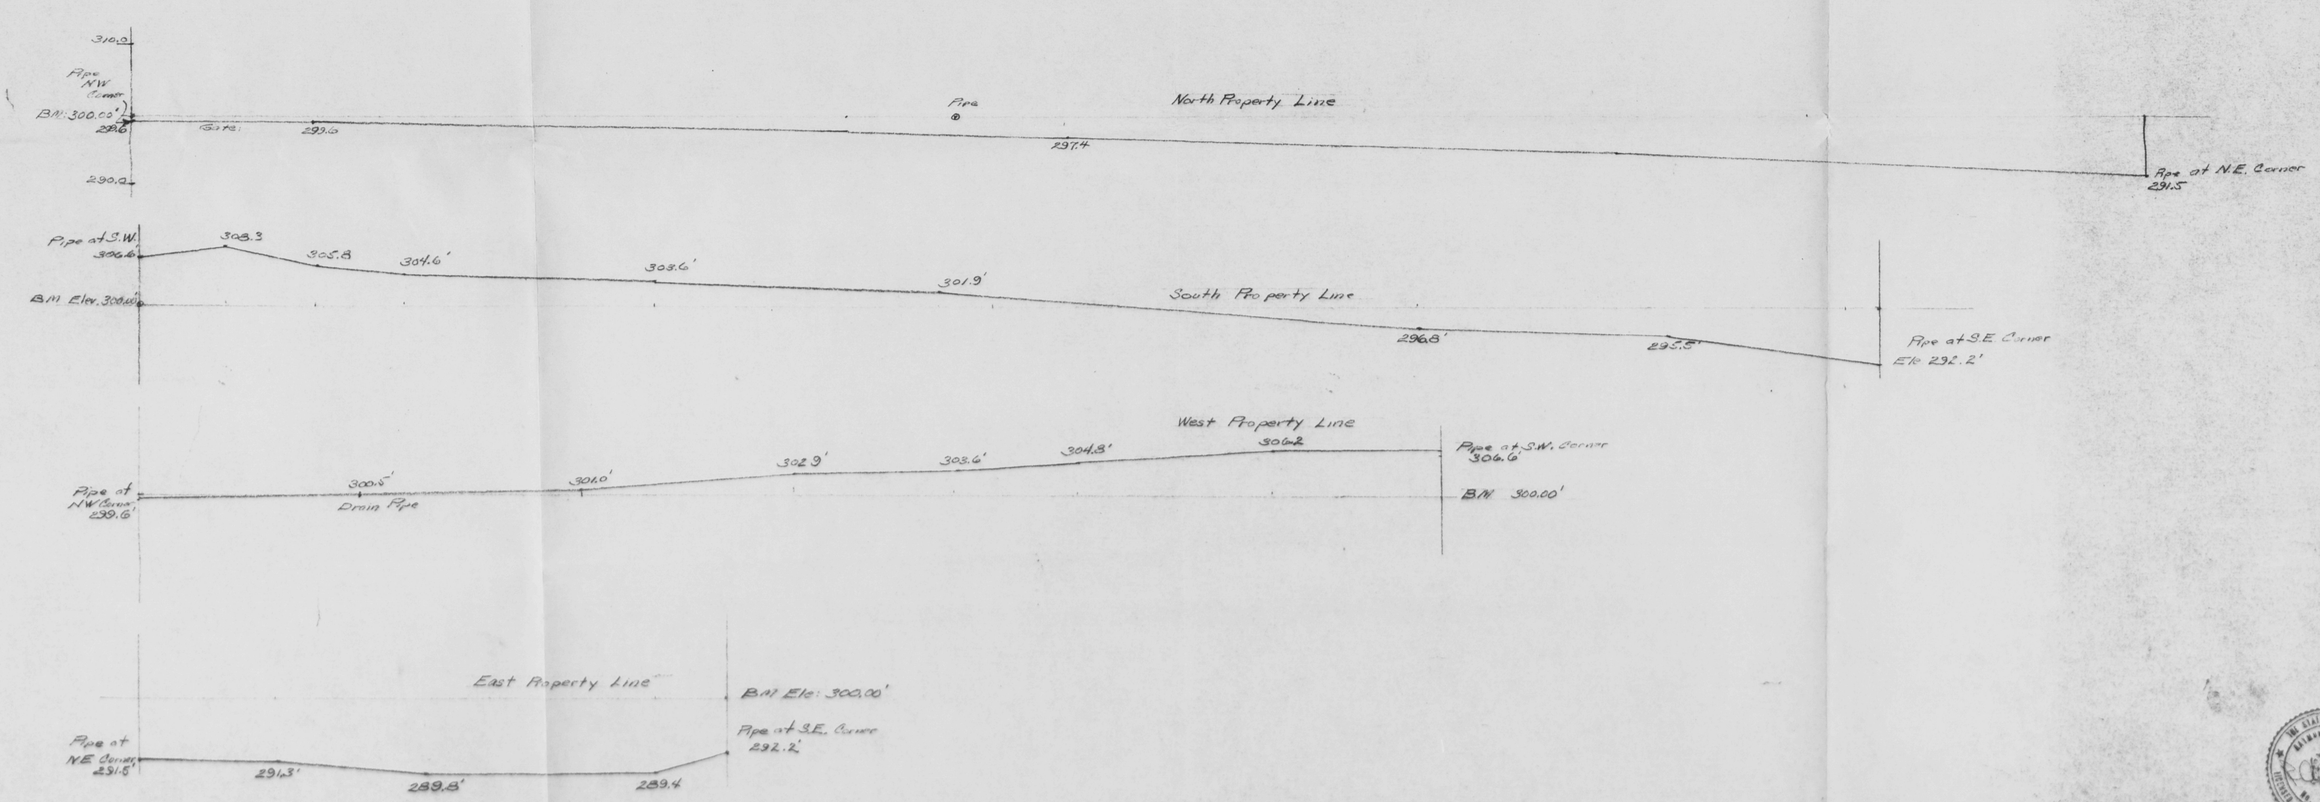

Scale: Horizontal: 1" = 20'-0"
Vertical: 1" = 10'-0"

THE STATE OF NEW YORK
ARMAND A. FERRO
No. 54735
LICENSED PROFESSIONAL ENGINEER

CLIENT: WESTCHESTER CONCRETE INC NEWBURGH, N.Y. PROJECT: CONTROL of WASH WATER	REVISIONS NO. DATE BY	CONTROLLED CONCRETE METHODS, INC
		DRAWN BY: JOO SCALE: As Noted MATERIAL:
		CHK'D DATE: 7/15/60 DRAWING NO. 2
		TRACED APP'D