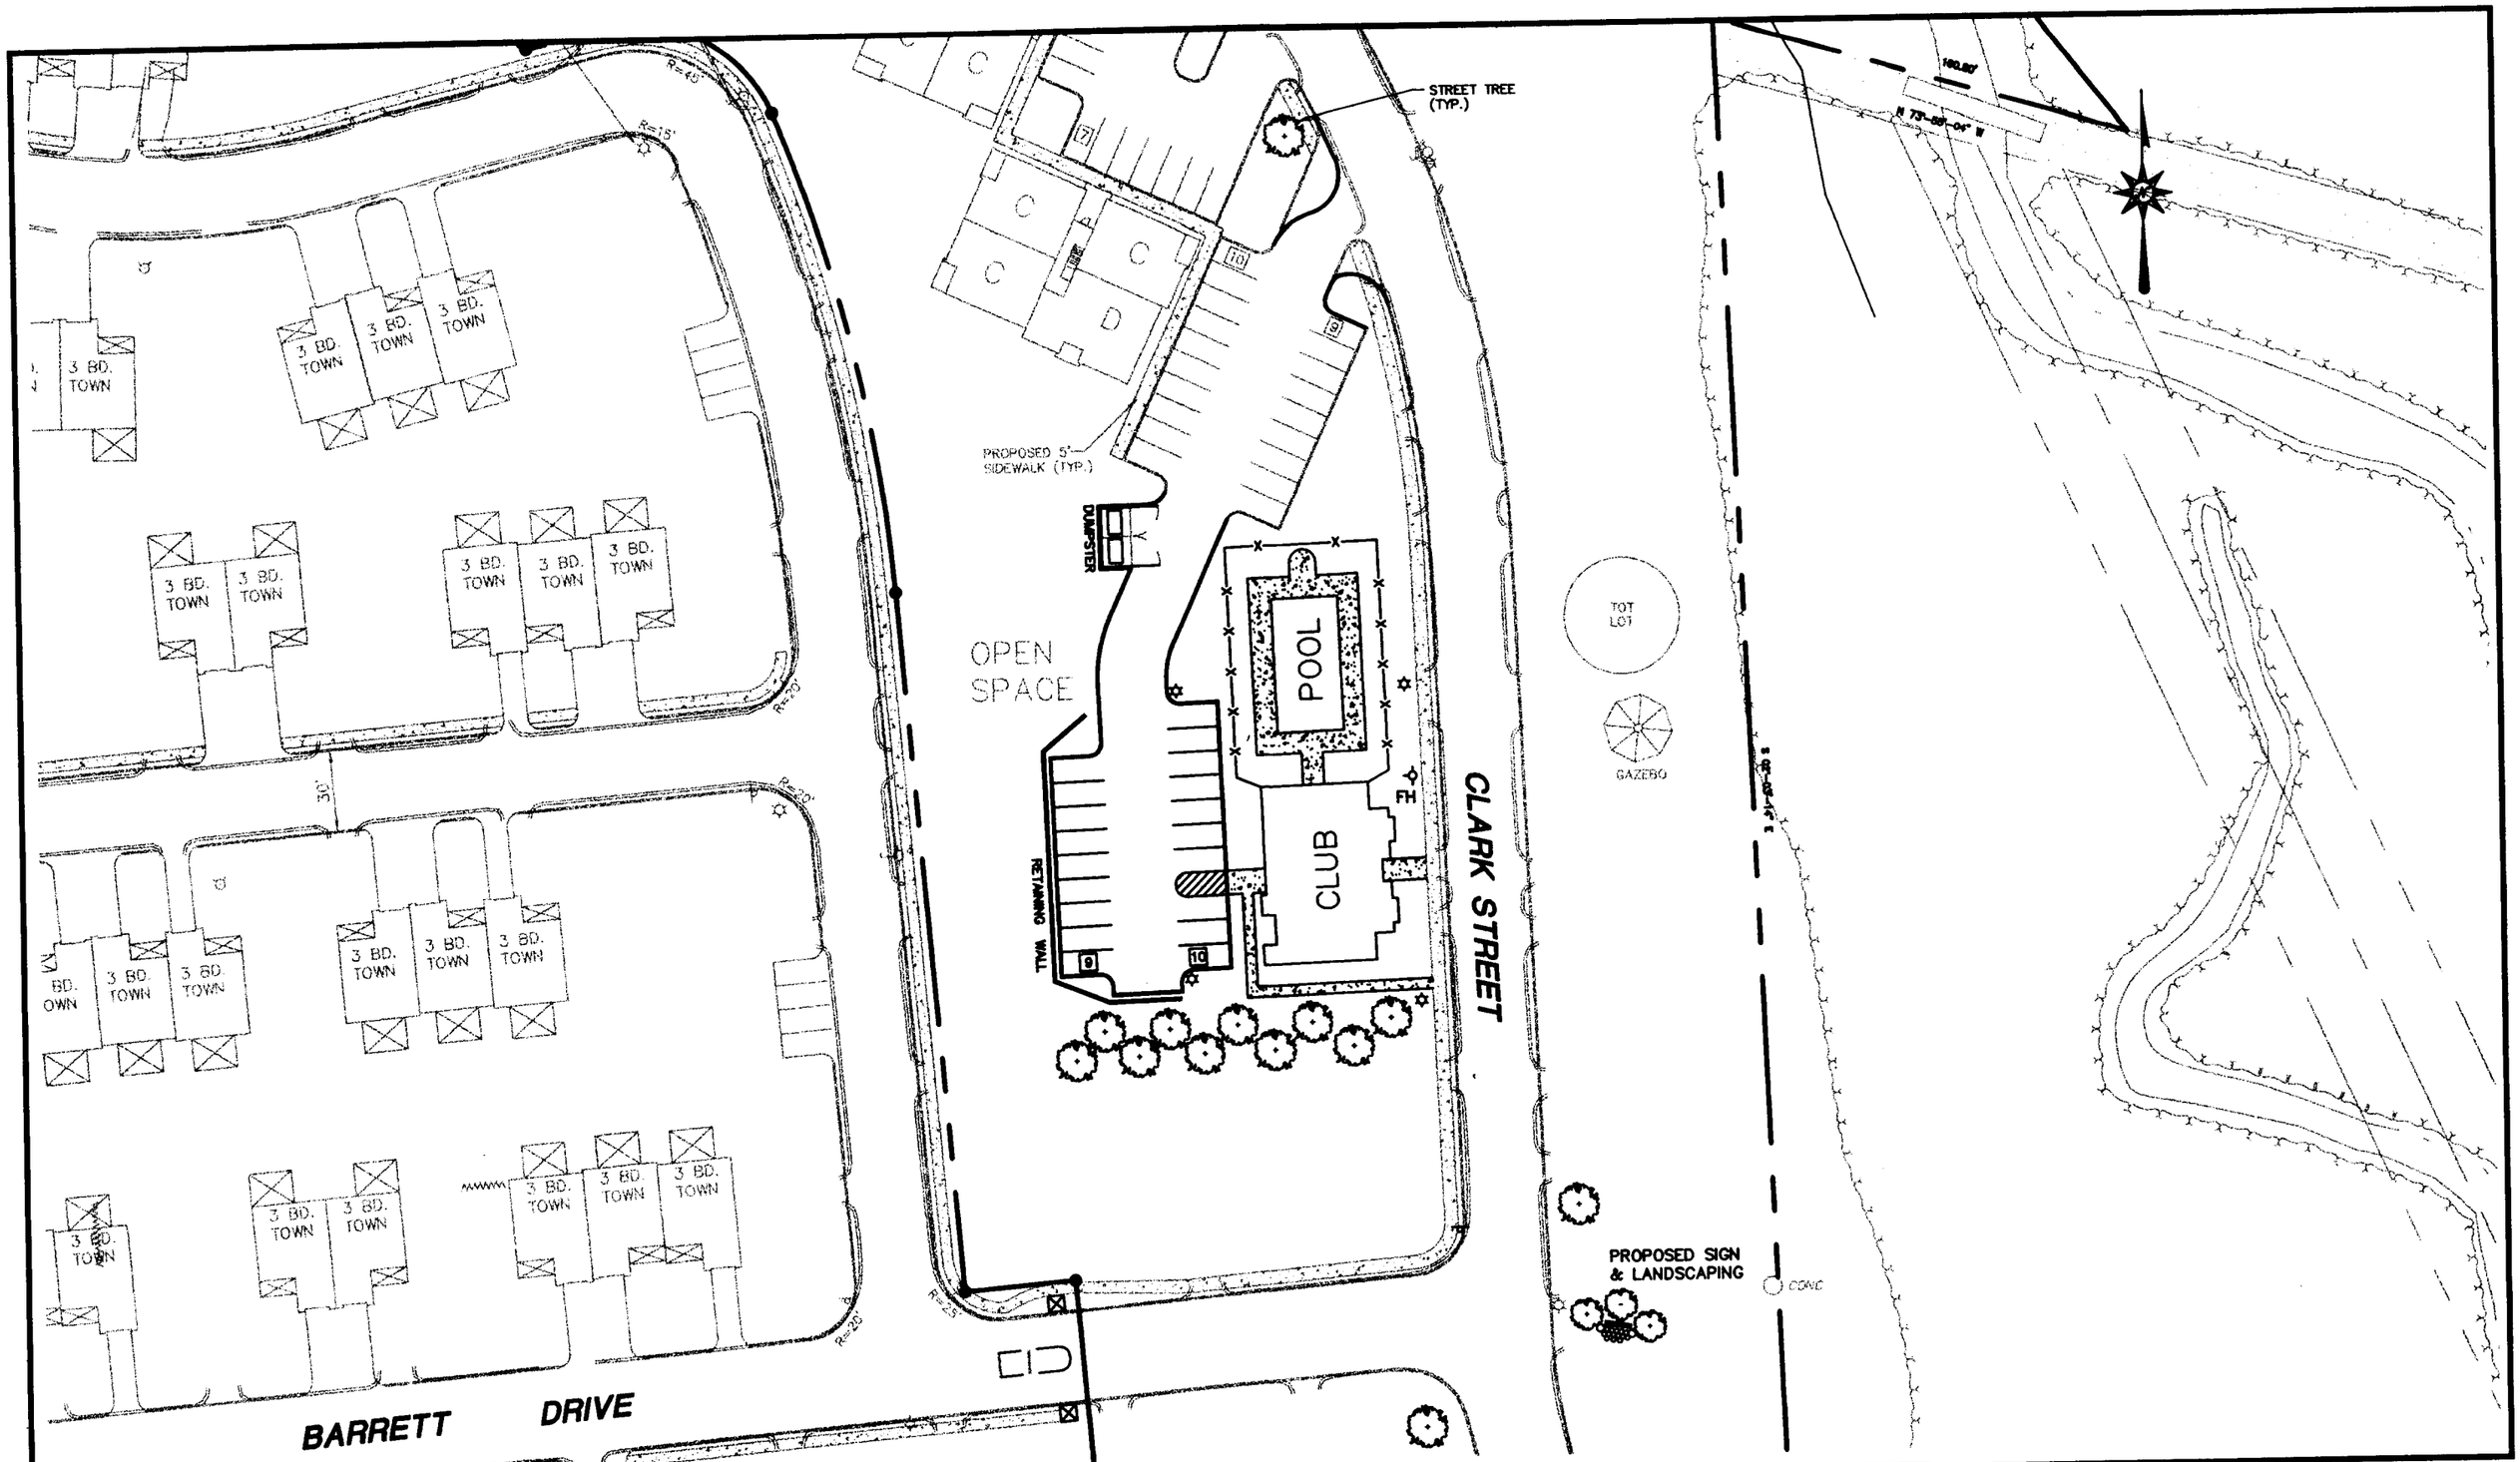

BL Companies

ARCHITECTURE
ENGINEERING
PLANNING
LANDSCAPE ARCHITECTURE
LAND SURVEYING
ENVIRONMENTAL SCIENCES

830 Sir Thomas Court
Harrisburg, PA 17109
(717) 651-9850
(717) 651-9858 Fax

SITE LAYOUT / LOT 1

NEW YORK STATE ROUTE 207
TOWN OF NEW WINDSOR, ORANGE COUNTY, NEW YORK
PROJECT NUMBER: 02-18

Designed	D.P.K.
Drawn	D.P.K.
Checked	
Approved	
Scale	1"=60'
Project No.	01P431
Date	05/23/03
CAD File	SPP43101NEW

XREF(s): XXXXXXXX

SP-2