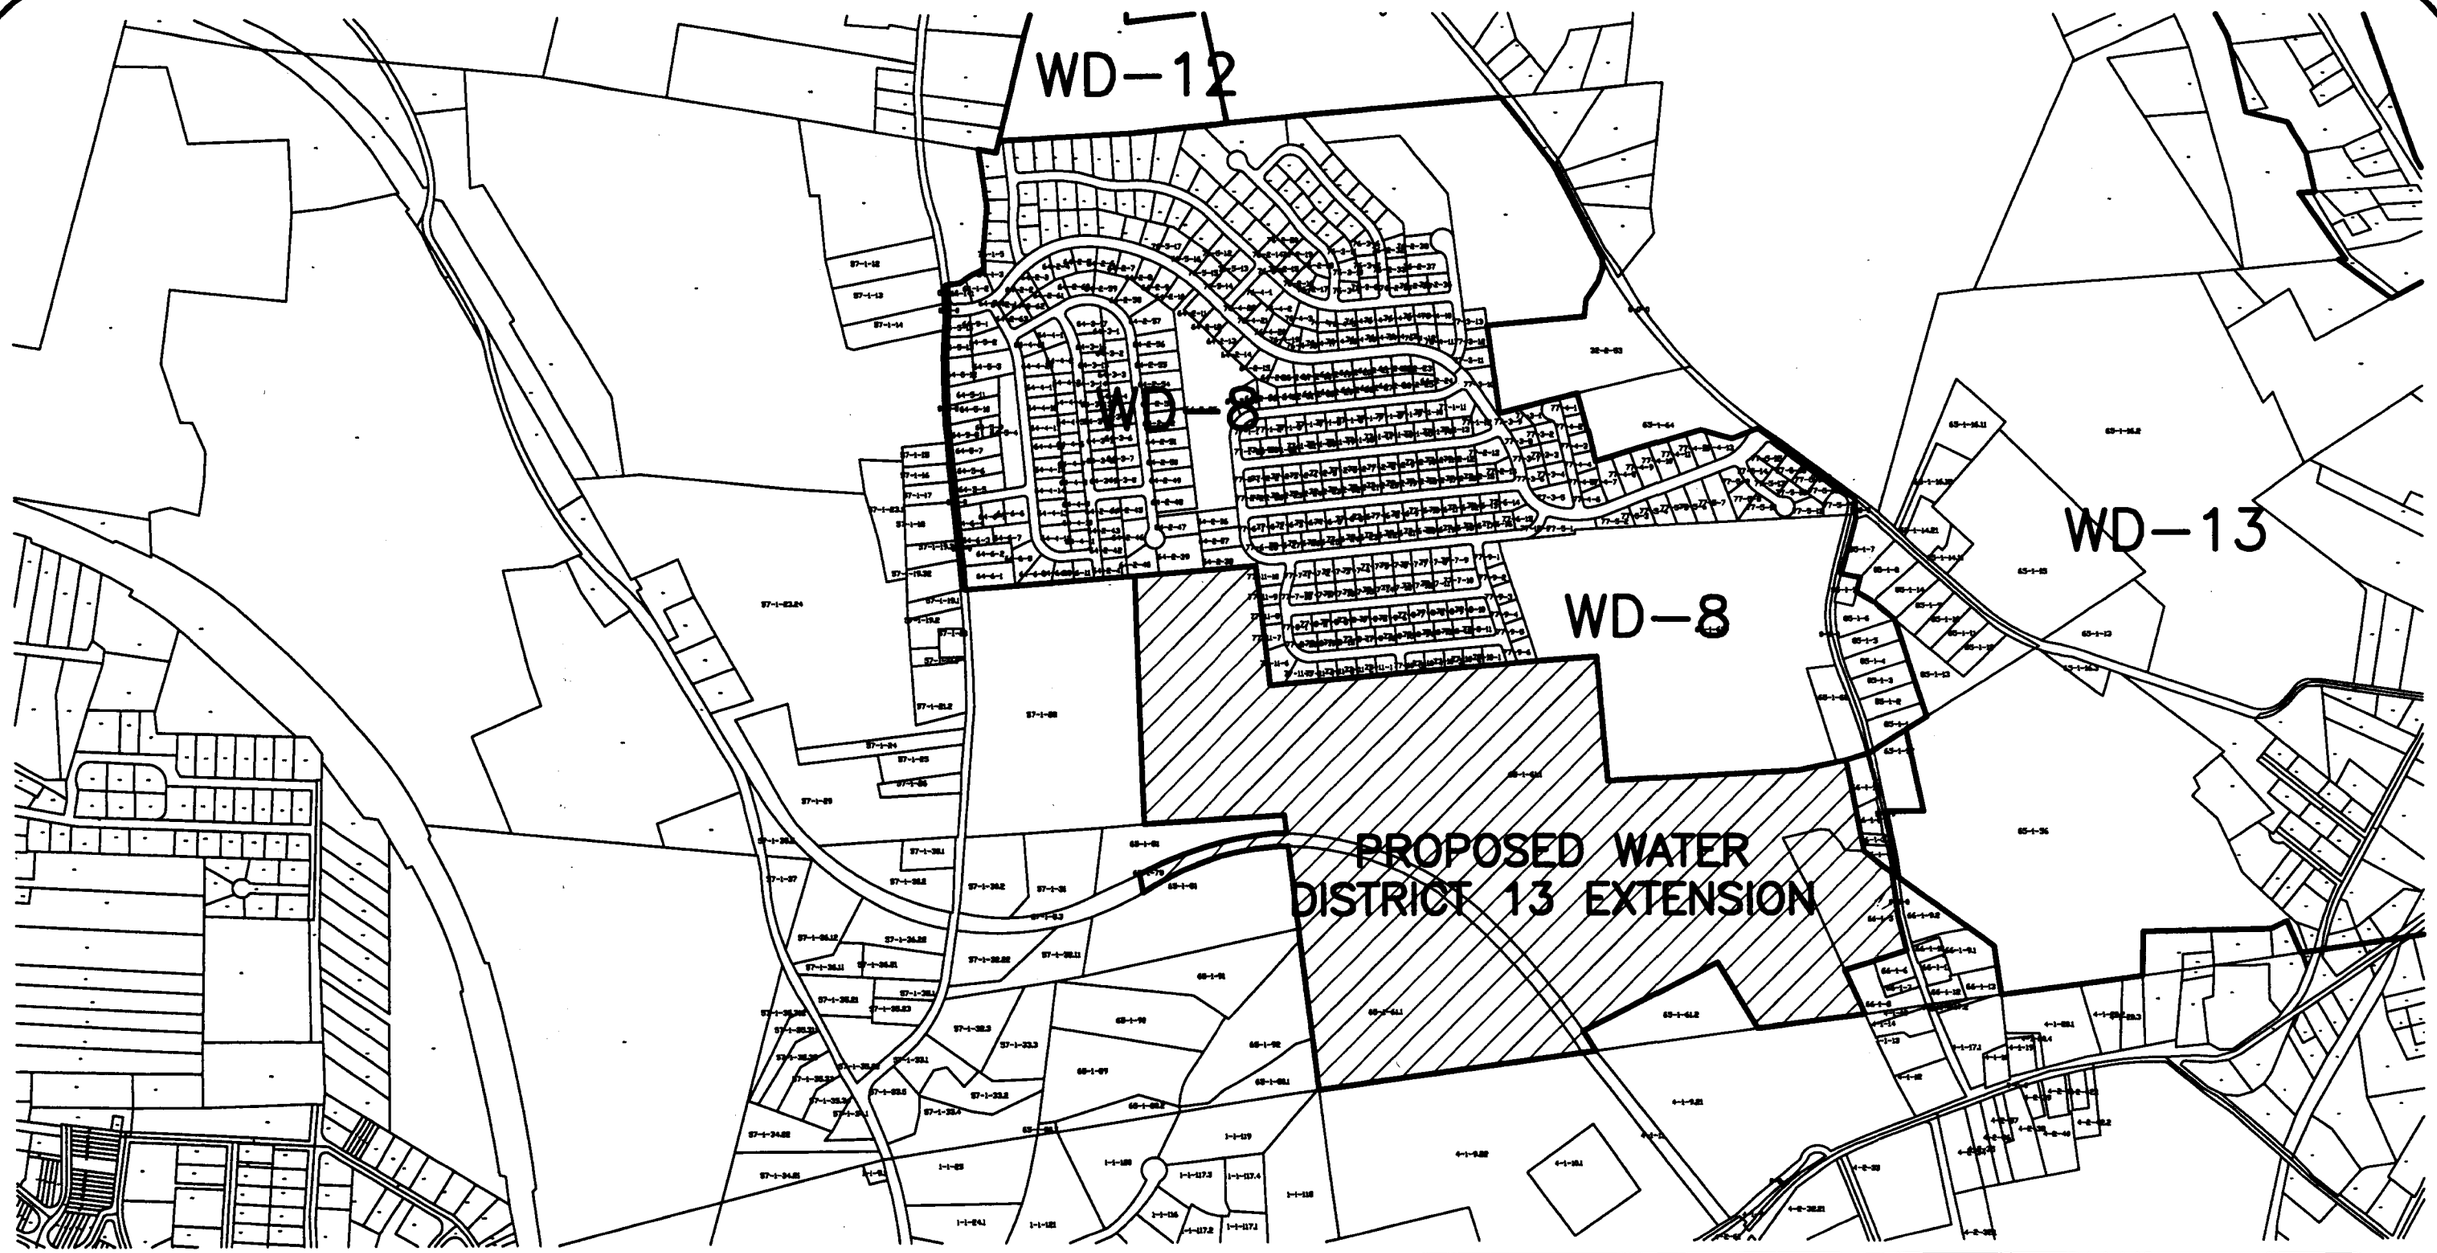

PROPOSED WATER DISTRICT #13 EXTENSION	MEADOWBROOK ESTATES N.Y.S. ROUTE 94 TOWN OF NEW WINDSOR ORANGE COUNTY, NEW YORK	DATE: 10/24/03 SCALE: 1"=800'	JOB # 104.01 SHEET # WD-1	NEW HORIZON DESIGN & ENGINEERING CONSULTING, PLLC

P.O. BOX 452
156 ORANGE AVE.
WALDEN, NY 12586
Ph: (845) 778-4313
Fx: (845) 778-4669