PB# 77-51

Sawyer

Sawyer (Cavalari) 77-51

approved
properly line change
no fee
4/14/77 SH
given to T.C. office
4/15/77 SH.
11:20 am

Oxford Pendaflex CORPORATION

STOCK No. 753 1/3

MADE IN U.S.A.

I HEREBY CERTIFY TO THE AMERICAN
TITLE INSURANCE AND THE EMPIRE NA
BANK, THAT THE HOUSE IS LOCATED
WITHIN THE BOUNDS OF THE LOT SHO

BY Kenneth S. Carmichael
N.Y.S. LICENSE # 47

THIS SURVEY IS ALSO CERTIFIED TO MR. & MRS. C

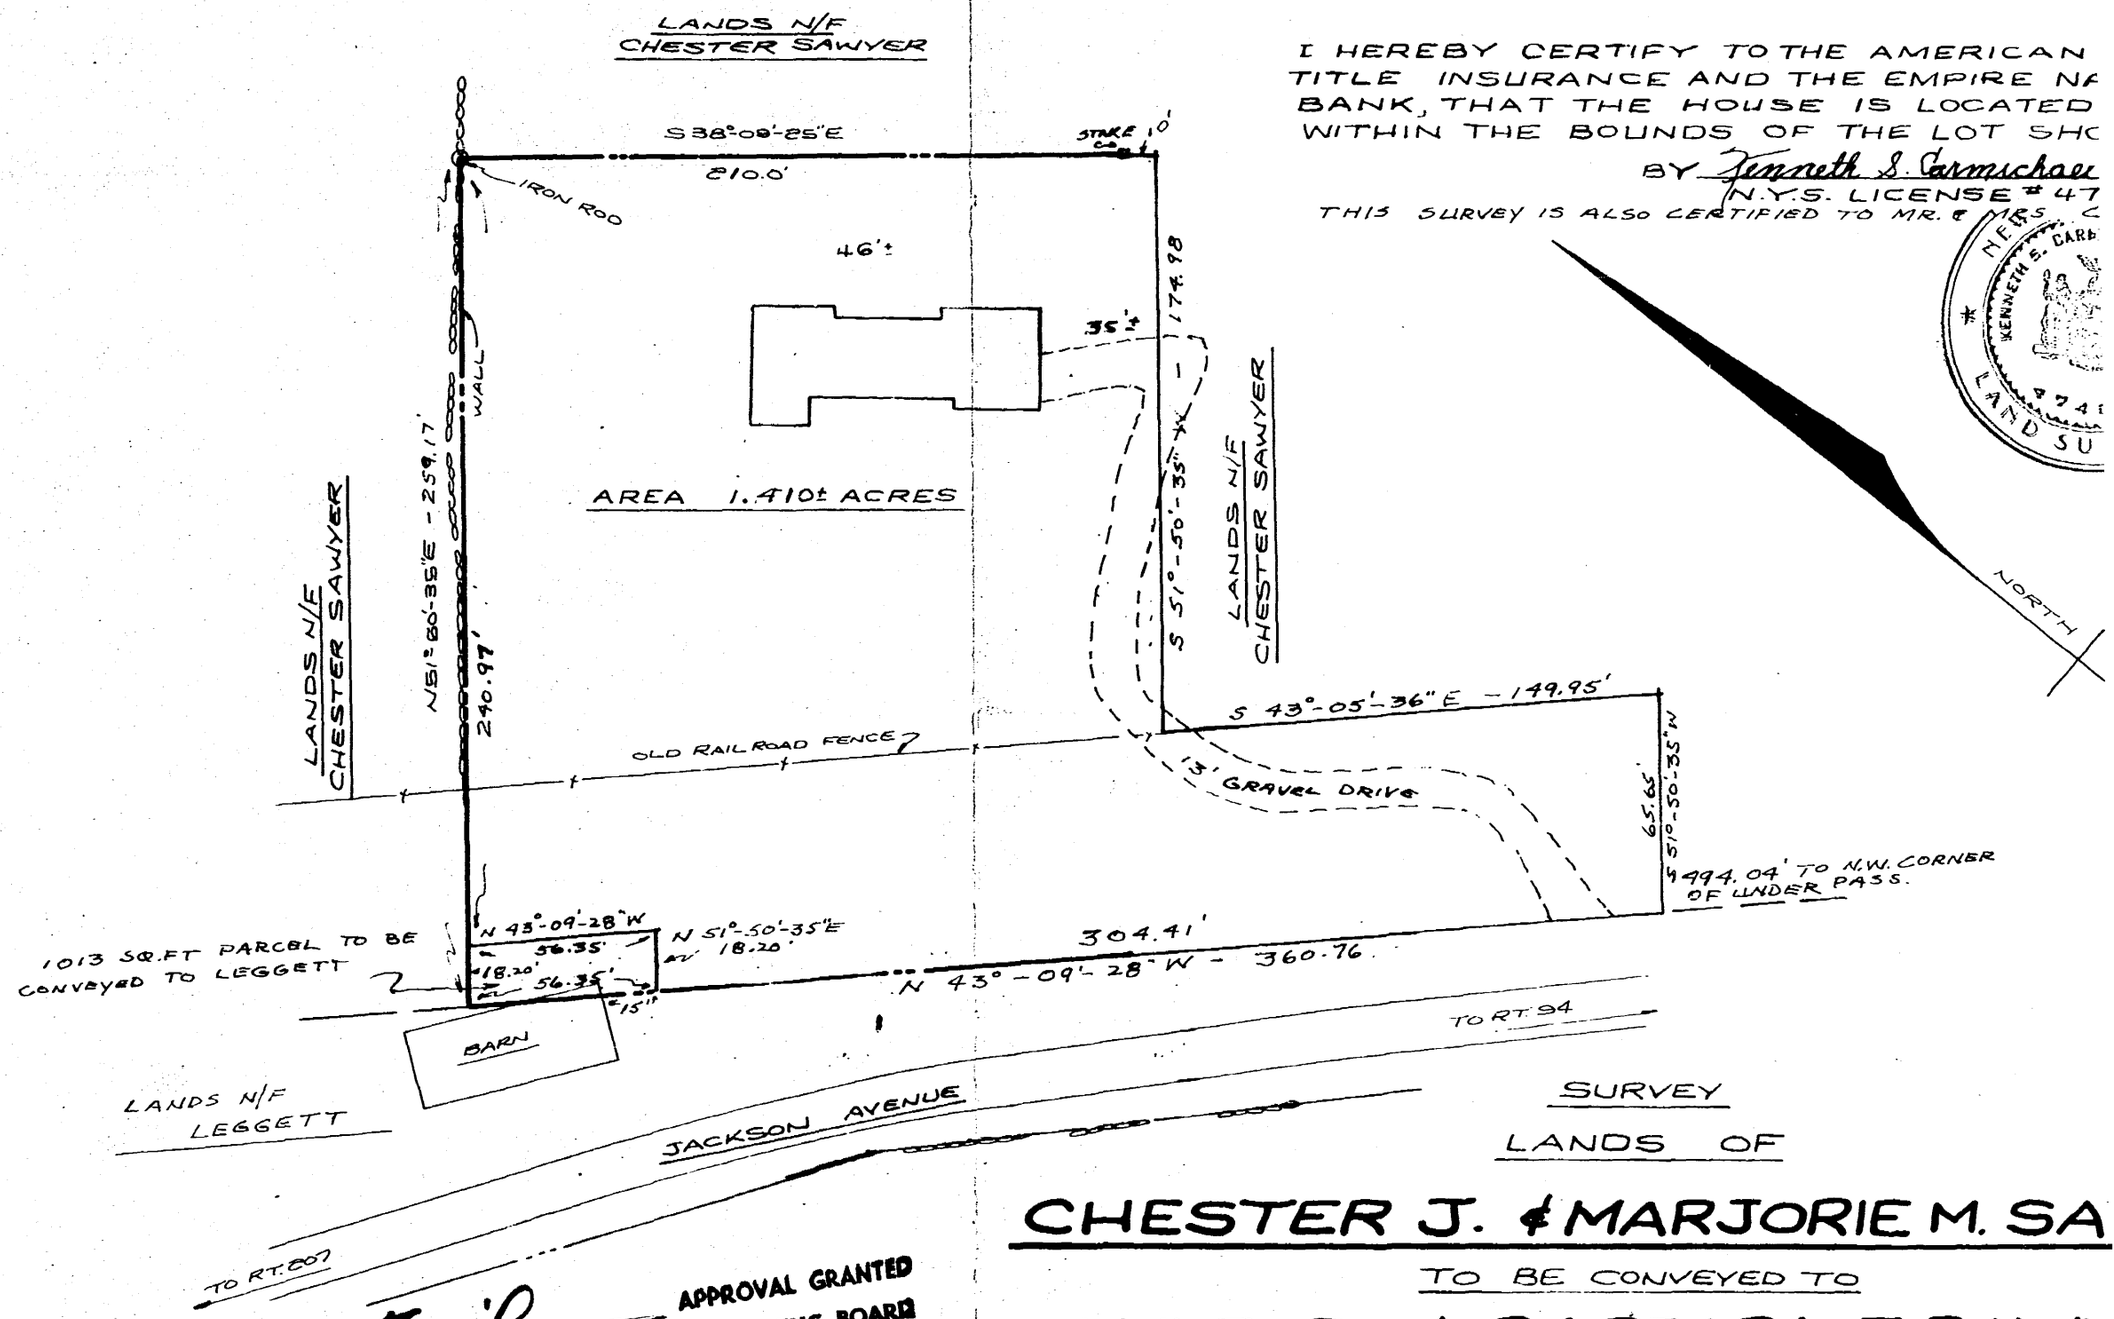

Final APPROVAL GRANTED
BY TOWN OF NEW WINDSOR PLANNING BOARD
ON Apr 14 1977
BY Walter Lee

SURVEY
LANDS OF

CHESTER J. & MARJORIE M. SA

TO BE CONVEYED TO

LYLE D. & BARBARA J. SAWY

TOWN OF NEW WINDSOR — COUNTY OF ORANGE

SCALE 1"=50' — APRIL 12, 1973

REVISED 9/10/73 — REVISED 6/21/73

REVISED 3/23/77
VARIOUS CHANGES

EUSTANCE & HO
P.O. BOX 625 CIRCLE

I HEREBY CERTIFY TO THE AMERICAN TITLE INSURANCE AND THE EMPIRE NATIONAL BANK, THAT THE HOUSE IS LOCATED WITHIN THE BOUNDS OF THE LOT SHOWN

BY Kenneth S. Carmichael Jr L.S.
N.Y.S. LICENSE # 47402

THIS SURVEY IS ALSO CERTIFIED TO MR. & MRS. CUTLER

KENNETH S. CARMICHAEL, JR. L.S. 47402 LICENSED LAND SURVEYOR

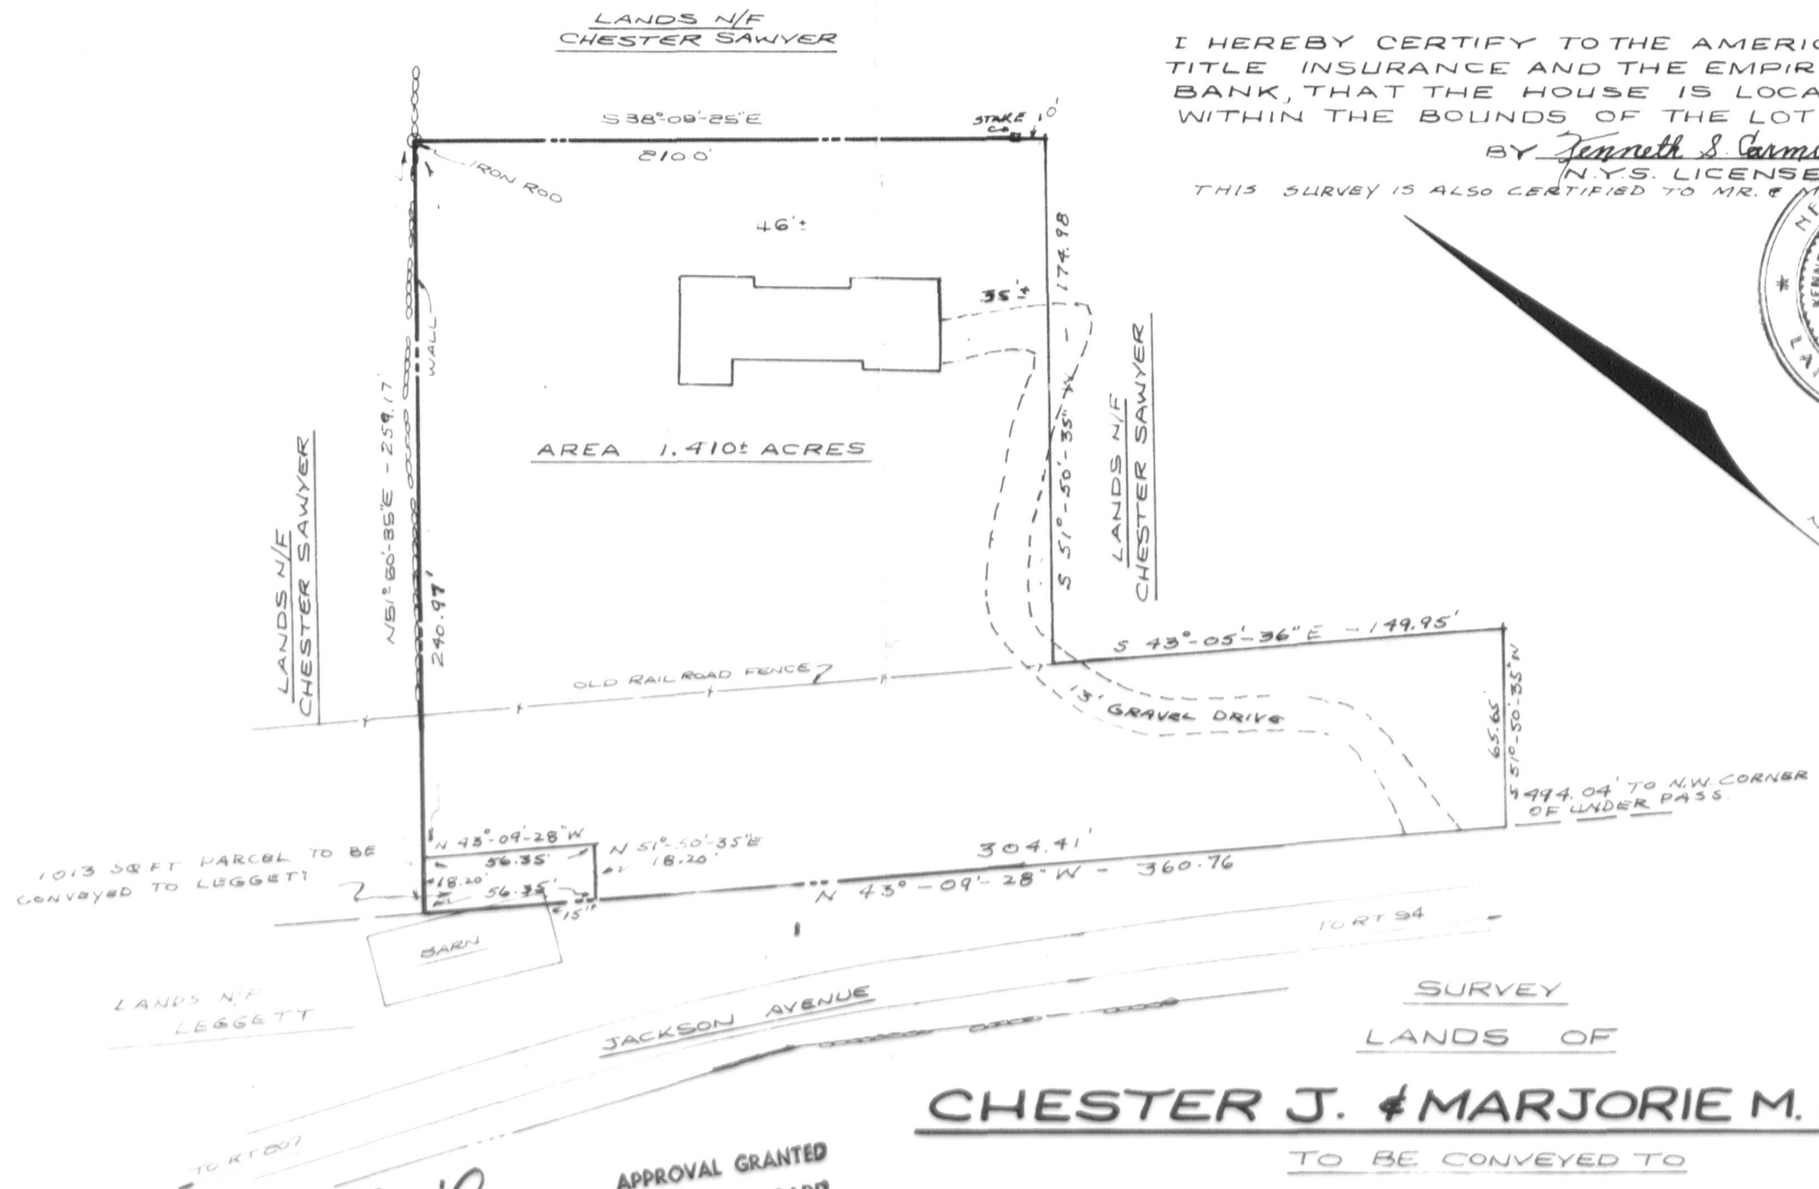

Final APPROVAL GRANTED
BY TOWN OF NEW WINDSOR PLANNING BOARD
ON Apr 16 1979
BY Barbara Lee

SURVEY
LANDS OF

CHESTER J. & MARJORIE M. SAWYER

TO BE CONVEYED TO

LYLE D. & BARBARA J. SAWYER

TOWN OF NEW WINDSOR — COUNTY OF ORANGE N.Y.

SCALE 1"=50' — APRIL 12, 1973

REVISED 9/10/73 — REVISED 6/21/73

REVISED 3/23/77
VARIOUS CHANGES

EUSTANCE & HOROWITZ PC
P.O. BOX 525 CIRCLEVILLE N.Y.