PB# 73-23

Teleprompter of Newburgh

73-29

Teleprompter Site Approval
2 Poles

Completed 4/11/73

73-23

Teleprompter - Site Approval
2 Poles

Completed 4/11/73
filed with T.C 4/12/73
10:00 A.M.

EXHIBIT Vc

APPLICATION FOR CONSTRUCTION PERMIT
LOCAL DISTRIBUTION SERVICE STATION
TELEPROMPTER OF NEWBURGH CABLE T.V. CORPORATION
ORANGE COUNTY, N.Y.

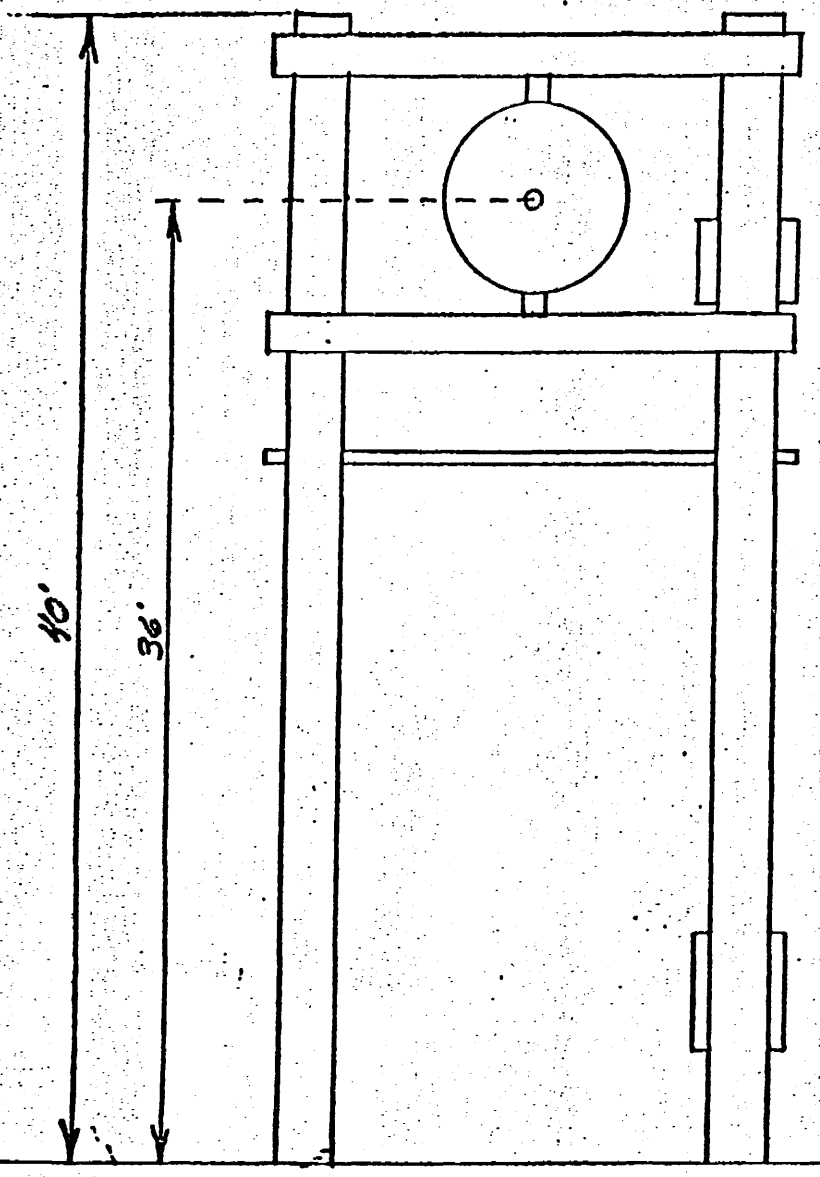

6' Parabolic

RECEIVER SITE 03
Valls Gate Fire Department
Bloomingrove Turnpike
New Windsor, N. Y.

LAT 41° 27' 21" N.
LON 74° 3' 19" W.
Gr. El. 260

EXHIBIT VIa

APPLICATION FOR CONSTRUCTION PERMIT
LOCAL DISTRIBUTION SERVICE STATION
TELEPROMPTER OF NEWBURGH CABLE T. V. CORPORATION
ORANGE COUNTY, NEW YORK

RECEIVER 01
Rt. 9W Middlehope
Town of Newburgh
Opposite H & E Diner
LAT 41° 34" 42' N.
LON 73° 59' 42° W.

RECEIVER 02
Quedo & Bob's Garage
Stewart Ave.
Newburgh, N. Y.
LAT 41° 30' 14' N.
LON 74° 03' 15" W.

RECEIVER 03
Vails Gate Fire Depart.
Bloomingrove Turnpike
New Windsor, N. Y.
LAT 41° 27' 21 N.
LON 74° 3' 19" W.

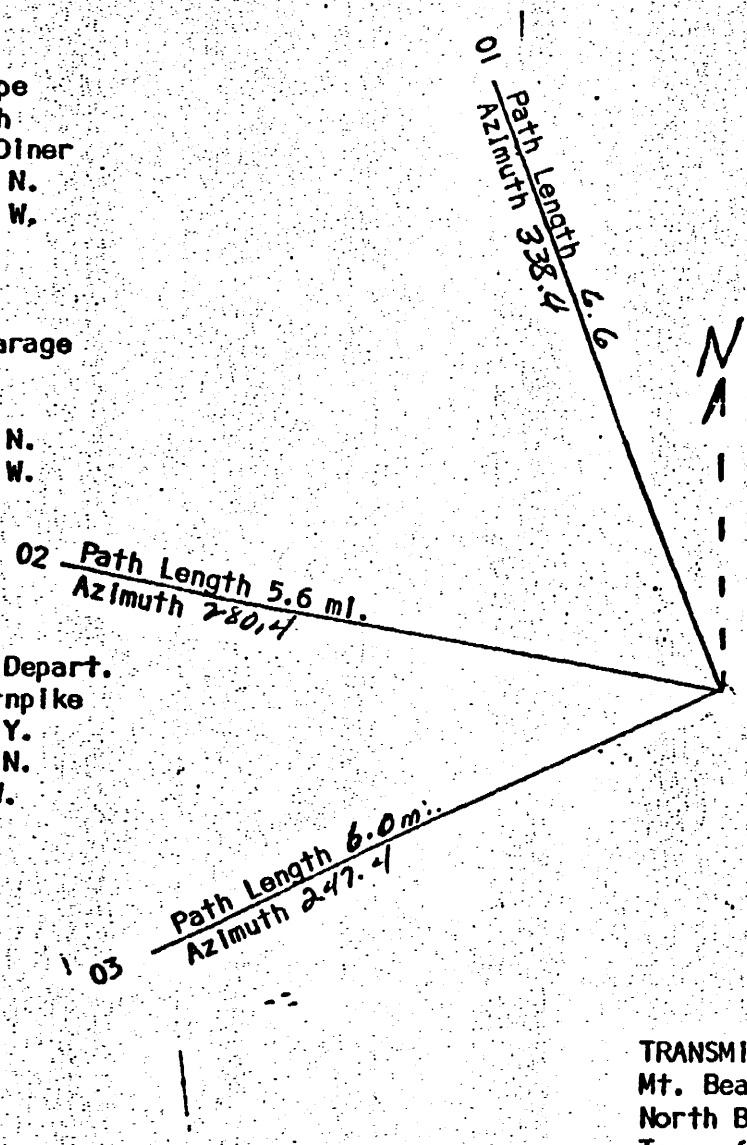

TRANSMITTER
Mt. Beacon
North Beacon Mountain
Town of Fishkill
Dutchess County
LAT 41° 29' 22' N.
LON 73° 56' 52' W.

TOWN OF NEW WINDSOR
555 Union Avenue
565-8818

DATE April 4, 1973

APPLICATION is hereby made for the following:

Agenda April 11 Service: Planning Board

1. Firm TelePrompTer of Newburgh Cable TV Corp. (blue)

Address 72 Broadway, Newburgh, New York

Telephone number: 561-8222

Are you the owner of the property? No

2. Briefly describe location for attach and location of property.

Set two poles for micro wave dish.

3. PLANNING BOARD

_____ Site Plan Preliminary Meeting

_____ Subdivision Preliminary Meeting

_____ Informational Meeting

AGENDA DATE: _____

4. ZONING BOARD OF APPEALS

_____ Interpretation of Ordinance or Map

_____ Variance (Notify B/P -plans if necessary)

_____ Informational meeting;

AGENDA DATE: _____

5. BUILDING PERMIT

_____ Planning Board action needed

_____ Z.B.A. action needed

_____ Site plan needed

_____ Subdivision approval needed

_____ Water, Sewer and Highway action needed

ACTION TAKEN:

I do hereby affirm that all fees, permits and charges applicable under the laws and ordinances of the State of New York and the Town of New Windsor will be paid and that any expenses for advertising of Public Hearing or meetings will be paid. Also any legal or engineering fees for review of this project.

Signed: _____
(APPLICANT)

PREVIOUS

DOCUMENTS

IN POOR

ORIGINAL

CONDITION

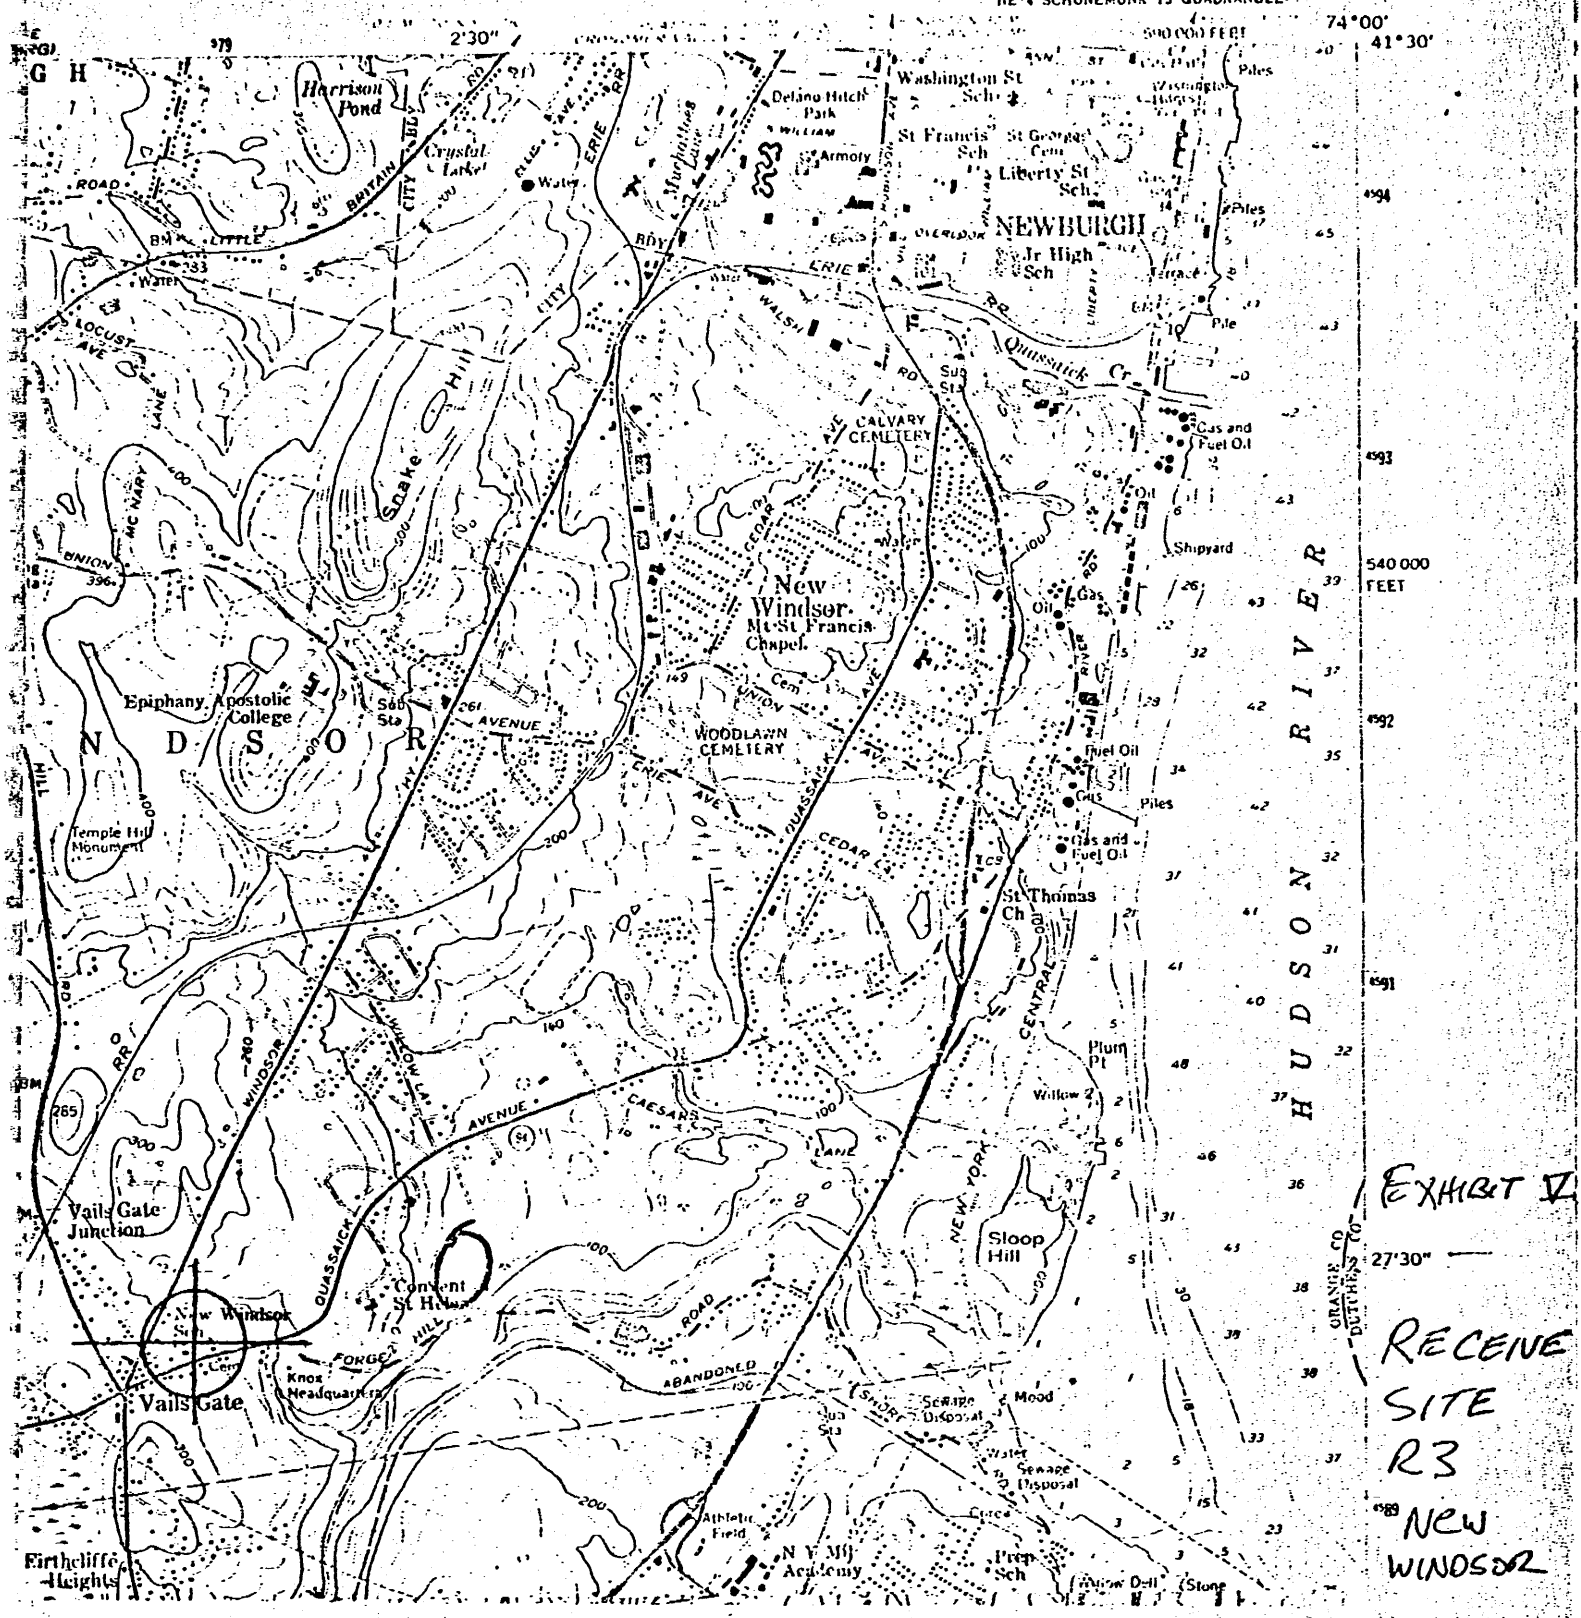

EXHIBIT V

RECENE
SITE
R3
NEW
WINDSOR

ERIE LACKAWANNA

WATER DISTRICT

FORGE HILL

SEE SECTION 71

1" = 100'

(2)

NEW WINDSOR SEWER DISTRICT

NEW WINDSOR

4 5.8 A(C)

NEW 43.2 2.2A (C)

42 1.8 A(C)

40 2.2 A(C)

39 1A

38 1.7 A(C)

37 1.6 A

36

35 2.5 A(C)

34

5 6 7 8 9 10

41

12 20 A(C)

11

SECTION 37

HWY DISTRICT ROAD

STATE

13 3.3 A(C)

14 GARBAGE

15.1

15.2

16 1.2 A

17

18

19

20

21

22

23 1.3 A

24

25 2.5 A

29 4.9 A(C)

28 1.9 A

26

27

30 3.7 A

SEE SECTION 72

1" = 100'

32

33 4.4 A(C)

STATE HWY NO 94

SEE SECTION 70

1" = 100'

69

YORK

TOWN OF NEW WINDSOR

9-24-67

14-71 L

Section No. 65

Match to Drawing Number 7455

WINDSOR HWY.

SILVER STREAM RD.

QUASSAICK AVE.

OLD TEMPLE HILL RD.

MARSHALL DR.

NAIGHT DR.

NO SEC
P-44413N
T-23/130
O-

P-NW-GTC-99
P-44414N
O-

P-12545N
T-132
O-

P-NW-GTC-208
P-12544N
T-133
I-

P-12539N
T-134
O-

P-NW-PVT-87
P-NW GTC-00
P-12538N
T-423/136
I-

CATV

(377) P
O-

P-12543N
O-

P-TWN A-156
P-6058N
T-195
400
O-

P-NW-GTC-120
T-196
2

T-197
3/2

P-6051N
O-

P-NW-GTC-122
P-6048N
T-400/190
I-

P-6050N
T-192
O-

P-6052N
T-193
I

P-NW-GTC-121
P-12542N
T-194
I

P-NEW W-589
P-42163N
T-831/1
3

P-NW-PVT-119
P-49237N
T-3
O-

P-NW-PVT-117
P-49241N
T-3
O-

16 UNIT APT

P-NW-PVT-116
P-49240N
T-2
O-

P-NW-PVT-120
P-49236
T-2
O-

16 UNIT APT.

P-NW-PVT-121
P-49235N
T-1127/1
O-

16 UNIT APT.

P-NW-PVT-115
P-49234N
T-1128
O-

16 UNIT APT

18 UNIT APT.

P-49242N
T-186-1
P-NW PVT-114
O-

(376)
O-

P-T WIND-GTC-265
P-42164N
T-187½
O-

P-6043
T-187
I

P-12250N
T-188
I-

P-6038N
T-184
O-

P-19246N
T-400/185
O-

P-19245N
T-400/186
O-

J CATV

P-49238N
T-400/186-1
O-
NO SEC

P-49337N
T-3
O-

NO SEC
P-49273N
T-1129/1
O-

P-NW-GTC-123
P-6046N
T-189
O-

P-49274N
T-1130/1
O-

NO SEC
P-49336N
T-2
O-

NO SEC
P-100347
O-

P-NEW W-579
P-43437N
T-832/1
2

10 UNIT APT

14 UNIT APT

10 UNIT APT.

P-49275N
T-2
O-

P-49275N
T-2
O-

FT NW-A-160
P-49276N
T-4
O-

14 UNIT APT

P-43438N
3

80'
217'
216'
258'
193'
155'
156'
153'
130'
140'
160'
98'
92'
106'
95'
144'
124'
61'
137'
189'
199'
200'
225'
232'
109'
133'
155'
84'
86'
89'
93'
99'
140'