B-2: Existing Drainage Area (Onsite)
(Scale: 1"=100')

B-3: Existing Drainage Area (Aerial)
(Scale: 1"=200')

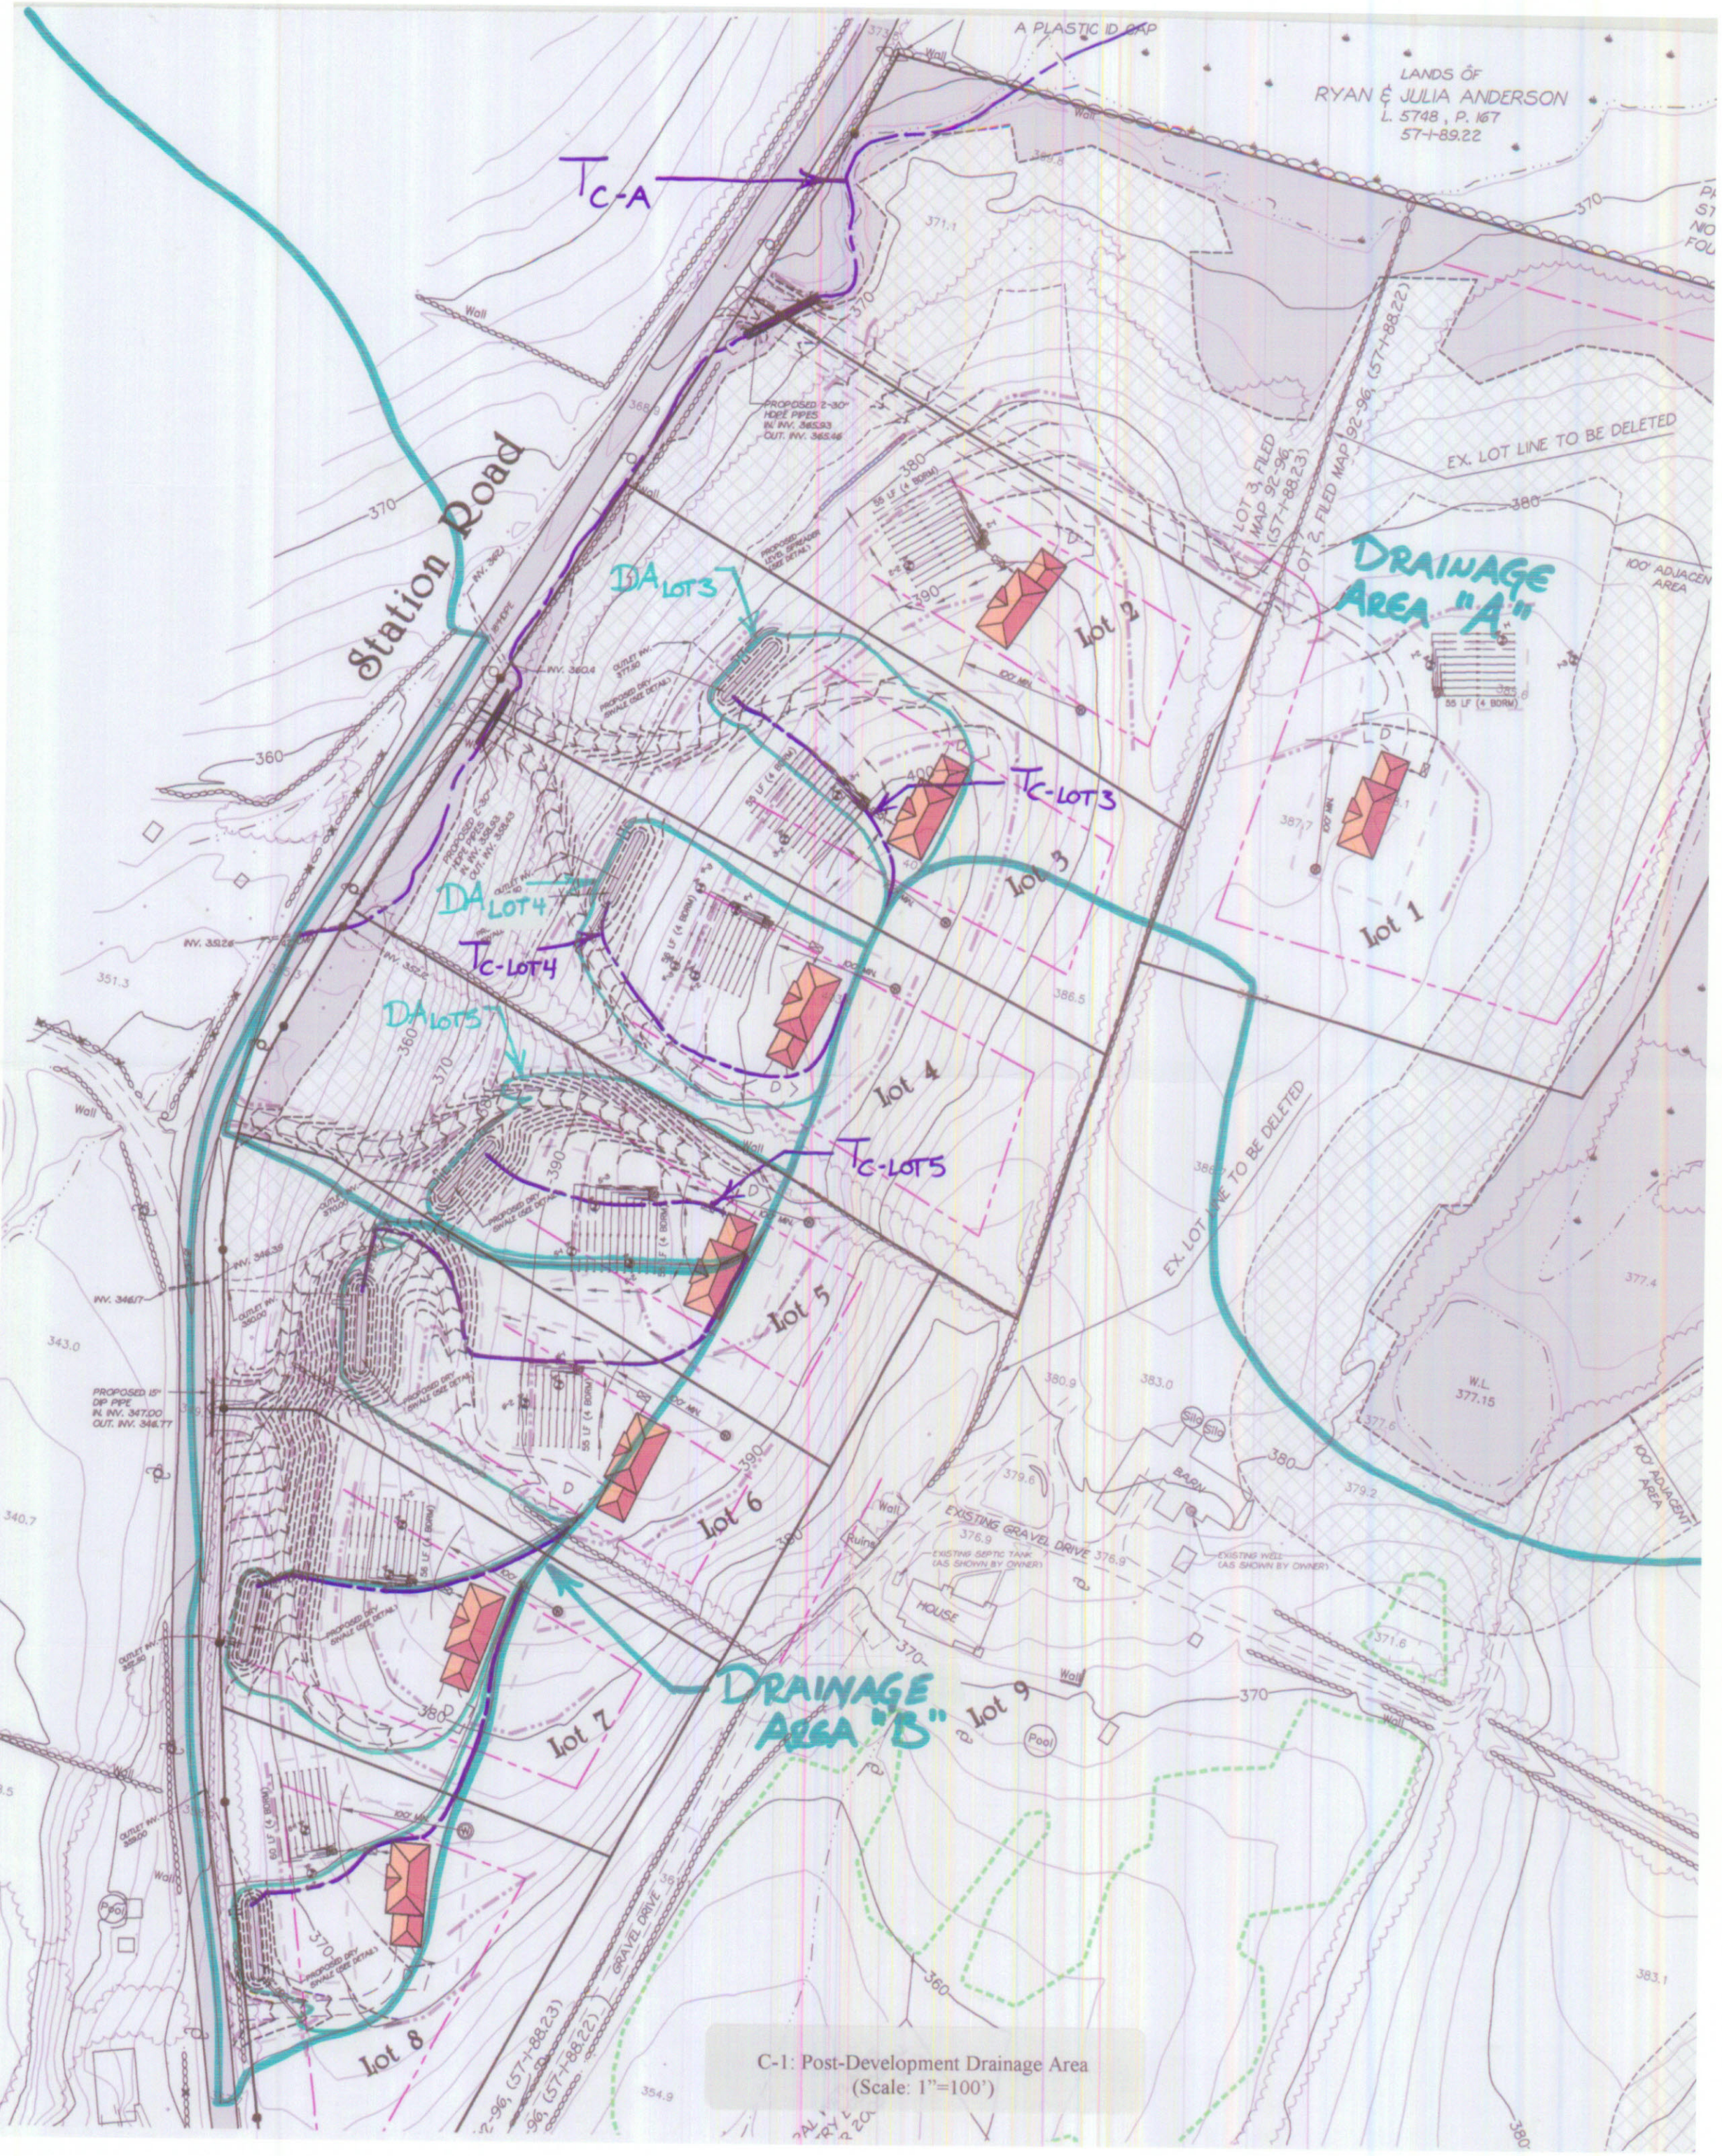

C-1: Post-Development Drainage Area
(Scale: 1"=100')

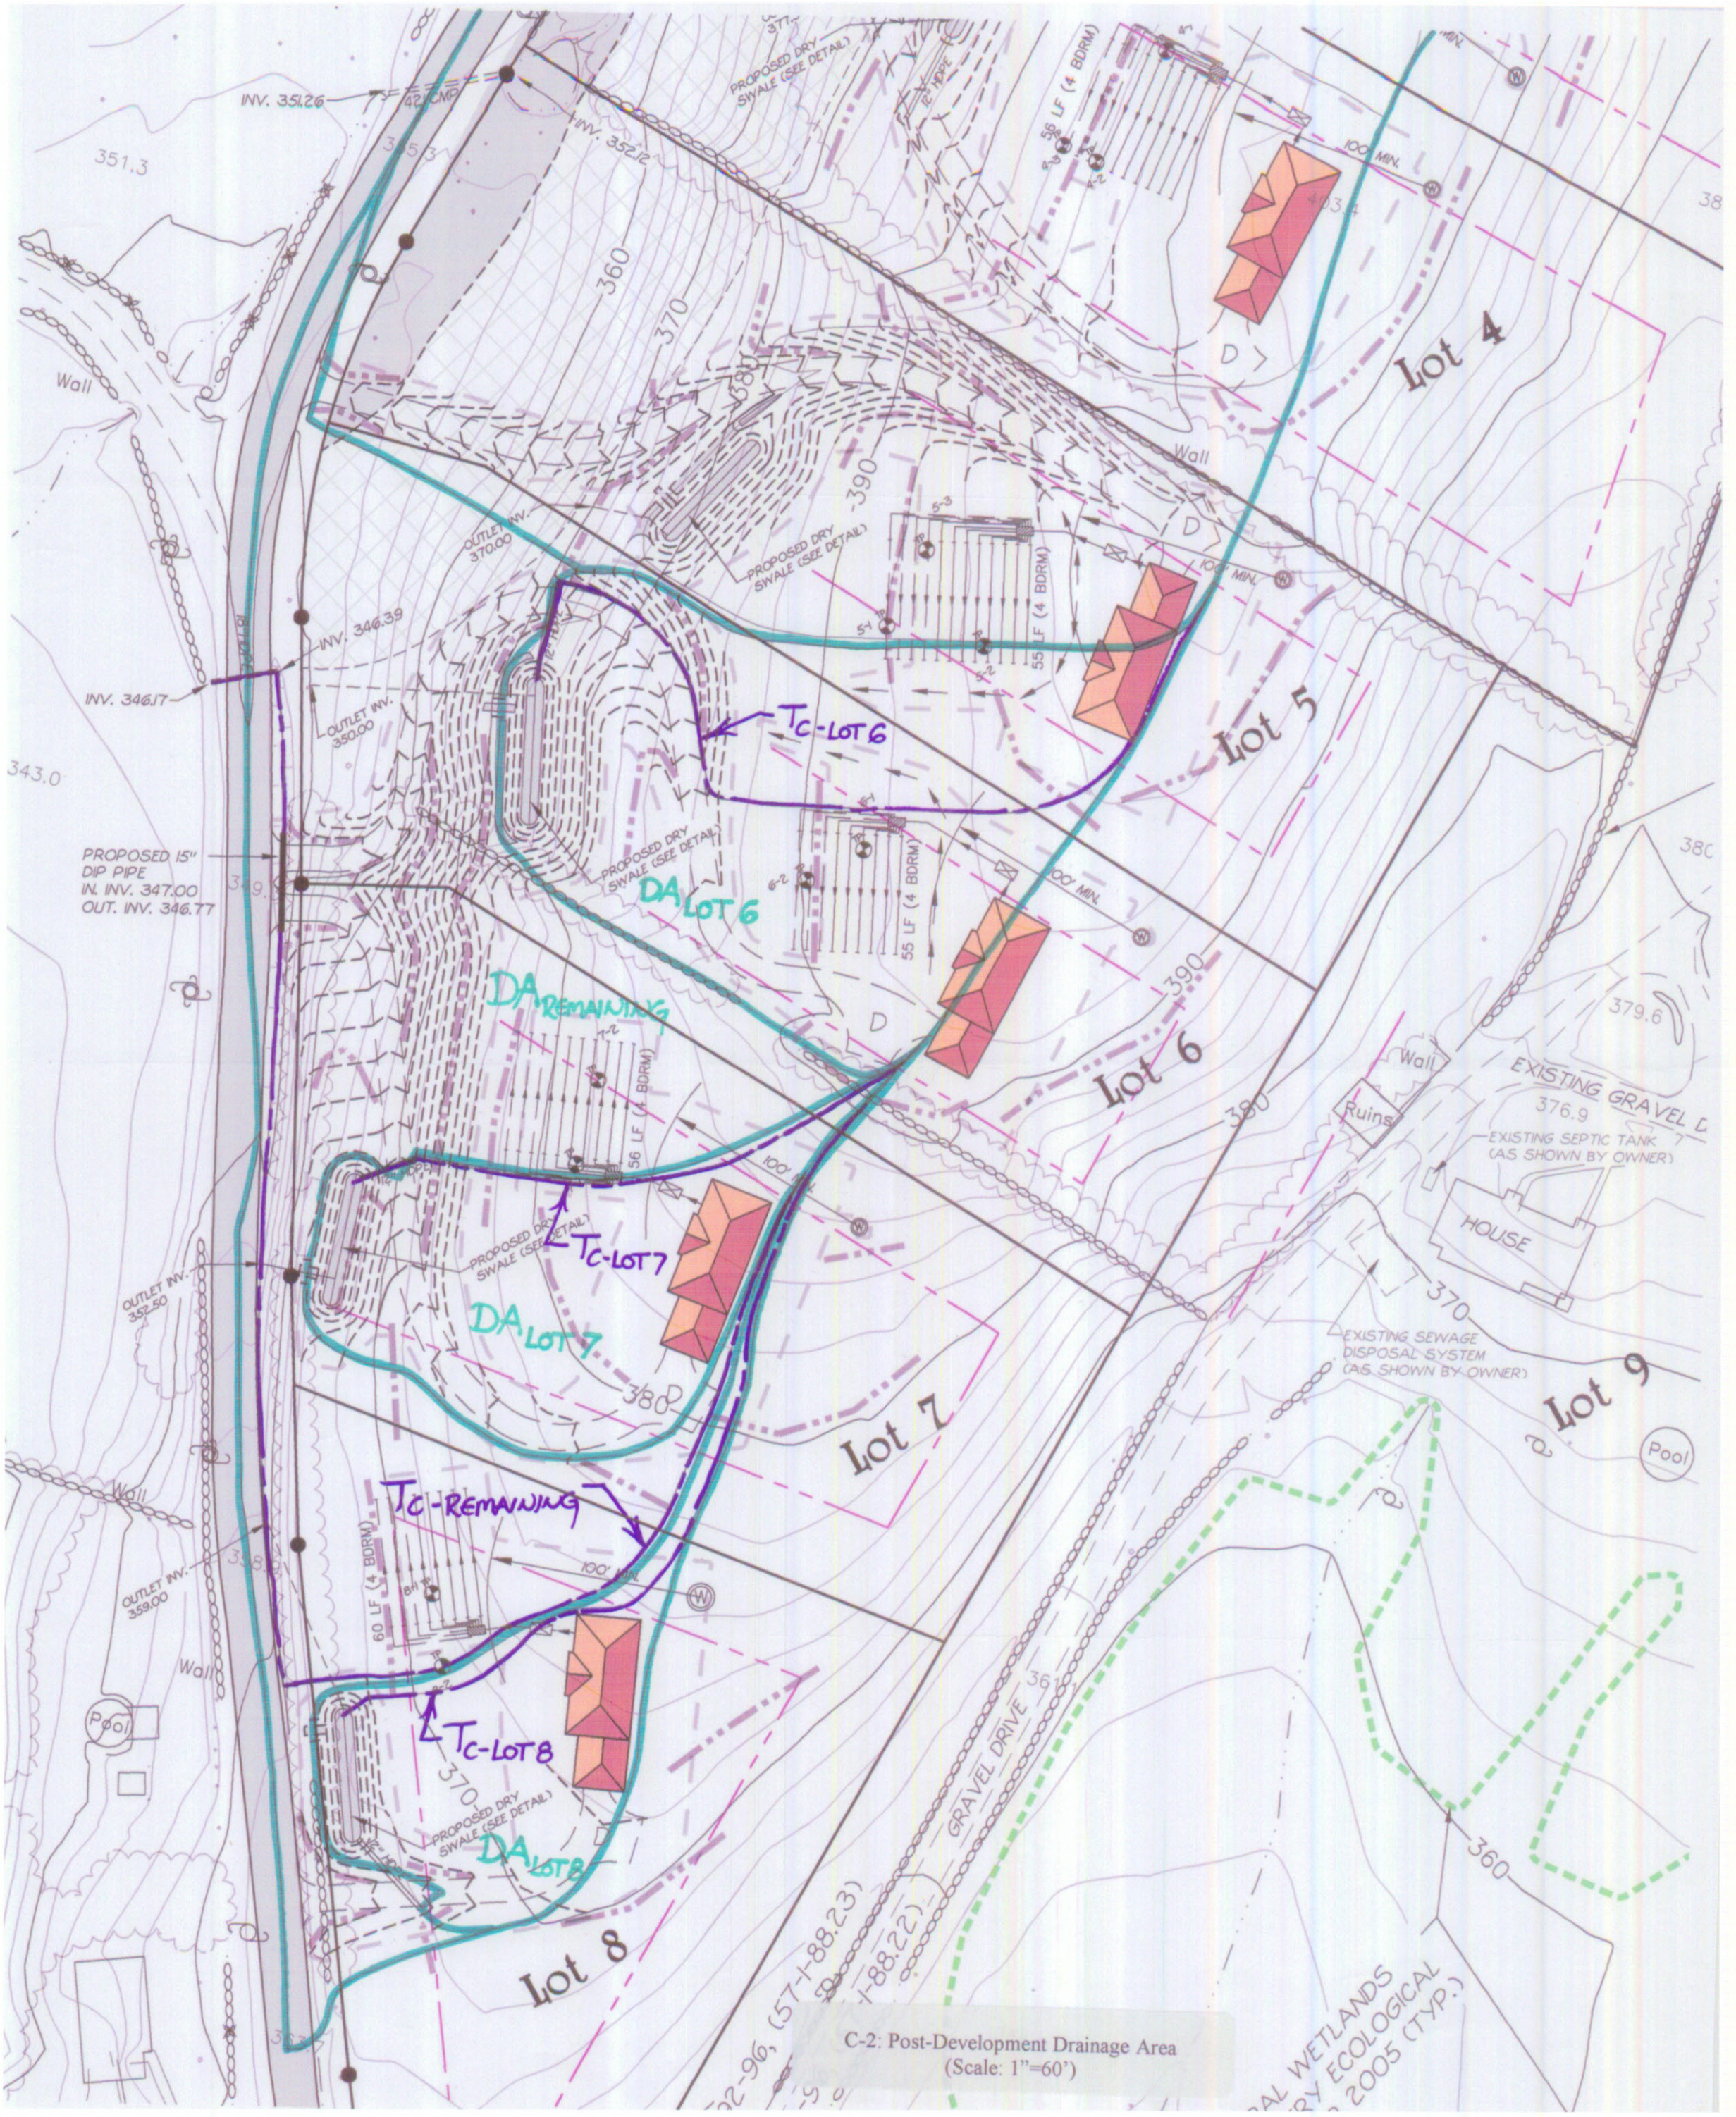

C-2: Post-Development Drainage Area
(Scale: 1"=60')