PB# 79-16

Calvary Cemetery
(Never Materialized)

Calvary Cemetery Inc 79-16

never materialized
filed with Town Clerk 8/11/82 sh

Oxford Pendaflex
CORPORATION

STOCK No. 753 1/3

MADE IN U.S.A.

79-16

TOWN OF NEW WINDSOR PLANNING BOARD

APPLICATION FOR SITE PLAN APPROVAL

Name Calvary Cemetery, Inc.

Address c/o St. Patrick's Church 55 Grand Street Newburgh, N.Y. 12550

1. Owner of the property Archdiocese of New York

2. Location of the property: Routes 94 & 9W New Windsor, N.Y.

3. Zone area _____

4. Nature of business: cemetery

5. Lot size: Front _____ Rear _____ Depth _____

6. Building setbacks: Front yard _____ Rear yard _____

Side yards _____

7. Dimensions of new building 70' x 70'

Addition _____

If addition, state front, side, rear of existing structure:

I do hereby affirm that all fees, permits and charges applicable under the laws and ordinances of the State of New York and the Town of New Windsor will be paid and that any expense for advertising of Public Hearing or meetings will be paid. Also, any legal or engineering fees for review of this project.

Signed: [illegible]
(APPLICANT)
CHAIRMAN ST PATRICKS
CHURCH COUNCIL & CHAIRMAN
OF CHURCH
& ST PATS
CEMETERY

Maps Required For:

Planning Board
Highway Dept.
Sanitation Dept.
Water Dept.
County Planning Board
Building Inspector

Action of the Zoning Board of Appeals required

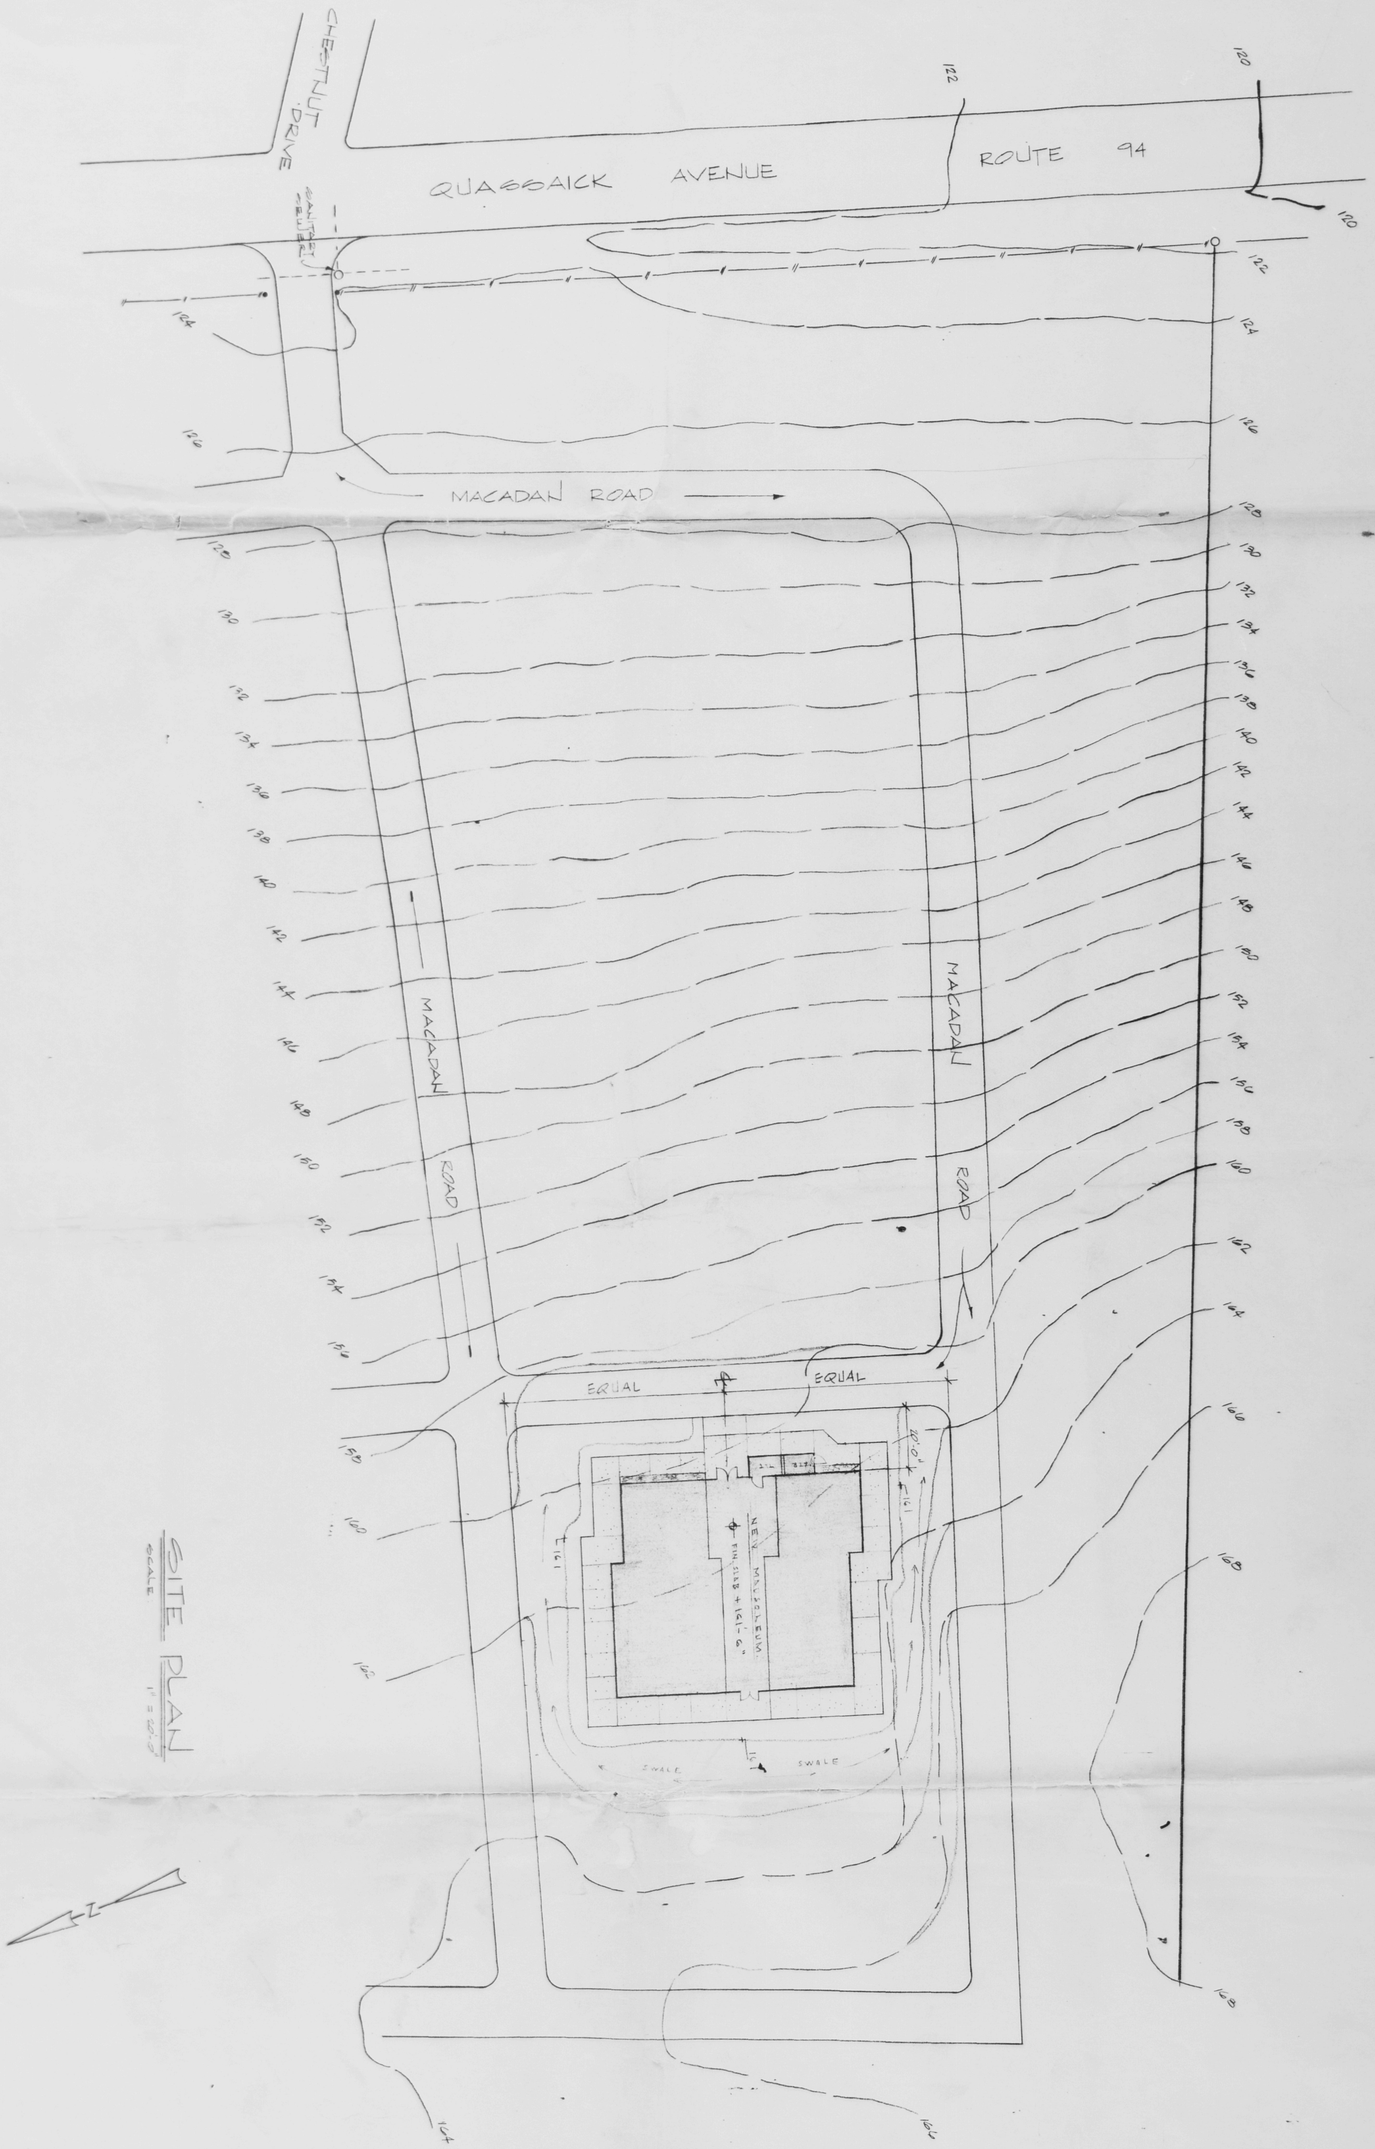

ISSUE	DESCRIPTION	DATE	DRAWN BY	APP. BY
PE	PRELIMINARY	4-11-79	GCD	M.C.
P	RELOCATED BLDG. ON SITE, REVISED GRADES.	5-7-79	GLS	M.C.
PE1	PRELIMINARY ESTIMATE	5-16-79	GLS	M.C.
PE-2	SEE DESCRIPTION COL. SHEET NO-2	5-29-79	GLS	M.C.

Approved By _____ OWNER

Date _____

DEVELOPED BY
ACME MARBLE & GRANITE CO., INC.
P. O. DRAWER 19925 NEW ORLEANS, LA.

PROPOSED MAUSOLEUM
CALVARY CEMETERY
NEWBURGH, NEW YORK

A STEWART ENTERPRISE

DWG. NO. 1 of 3

SHEET: 1 OF 2

ROBERT E. TUCKER, JR.
A.I.A. ARCHITECT
METAIRIE, LOUISIANA 70005
110 VETERANS BOULEVARD

Any reproduction, possession, or use of these plans or any part thereof without the written permission of Acme Marble & Granite Co., Inc. of New Orleans, Louisiana is prohibited and will be prosecuted to the full extent of the law.

CRYPT COUNT (6 HIGH)

PHASE I	
SINGLES	95
SINGLES W/ABBEYS	38
TRUE COMPANIONS	290
TRUE COMP. W/ ABBEYS	116
TOTAL	539
PHASE I EXTENDED	
SINGLES	40
SINGLES W/ABBEYS	16
TRUE COMPANIONS	240
TRUE COMP. W/ ABBEYS	96
TOTAL	392
GRAND TOTAL	931

MATERIALS LIST

1. EXT. SHUTTERS - POL. GRANITE - BRECHE ROSE GREY
   EXT. TRIM & FIXED PANELS - POL. GRANITE - IMPERIAL MAHOGANY
2. INT. SHUTTERS - POL. MARBLE - LISBOA CREME
   INT. TRIM - POL. MARBLE - LIDO
3. CERTAIN WALLS - BRICK VENEER - GREY COLOR
4. TEMP. CONCRETE BLOCK WALL AT REAR OF MEMORIAL ROOM.
5. SMOOTH CONCRETE PAINTED FASCIAS & UNDERSIDE OF CANOPIES.
6. POURED IN PLACE ROOF OVER MEMORIAL ROOM. CEILING - SPRAYED PLASTER.
7. WALKWAYS - WOOD FLOAT. BROOM FINISHED
8. ROOF - BUILT-UP W/ INSULATION
9. POL. GRANITE FEATURE - INCISED & LITHOCHROMED
10. UNFINISHED STORAGE ROOM W/ PAINTED METAL DOOR. & FRAME. CONST. 8" CONC BLK W/ BRICK VENEER.
11. PROVIDE OPERATING VENTILATOR WINDOWS. ANOD. ALUM FRAMES W/ TINTED GLASS
12. CARPET IN MEMORIAL ROOM & CORRIDOR
13. PLYWOOD PANELING ON TEMP. CONC. BLOCK WALL MEMORIAL ROOM SIDE.
14. VENTILATING SYSTEM
15. SURFACE MOUNTED RADIANT HEATERS IN MEMORIAL ROOM.
16. TOILET RM.: CERAMIC TILE FLOOR & WALLS THIN SET. 8'-0" HIGH. SUSP. GYP-ED CLG - PAINTED PROVIDE: S.S. SINK W/ FLOWER VASE, PROVIDE HANDICAPPED HARDWARE. TLT RM DR. 1 3/4" S.C. WD W/ METAL FRAME. TLT RM CORE CONSTRUCTION 8" CONC. BLK. W/ BRICK VENEER. BUILT-UP ROOF

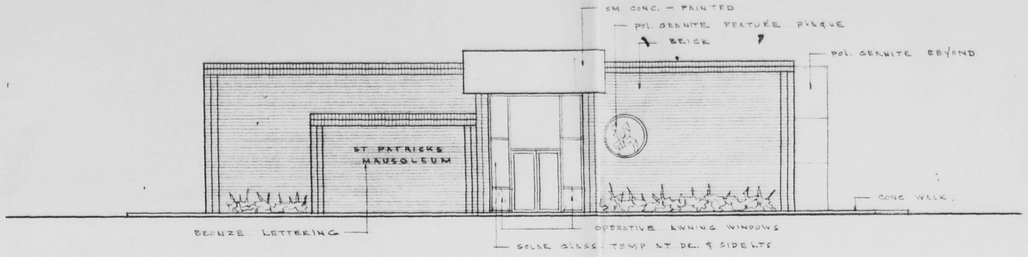

FRONT ELEVATION
SCALE: 1/8" = 1'-0"

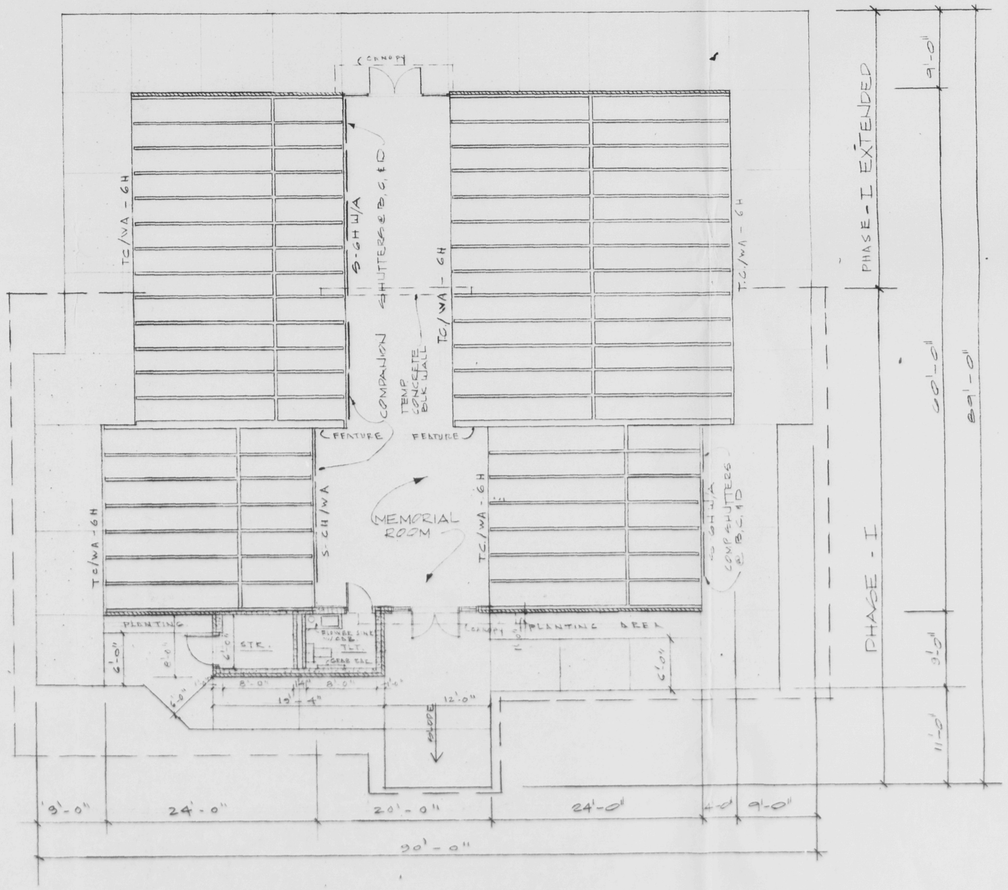

FLOOR PLAN
SCALE: 1/8" = 1'-0"

ROBERT E. TUCKER, JR. A.I.A. ARCHITECT
METAIRIE, LOUISIANA 70005
110 VETERANS BOULEVARD

Any reproduction, possession, or use of these plans or any part thereof without the written permission of Acme Marble & Granite Co., Inc. of New Orleans, Louisiana is prohibited and will be prosecuted to the full extent of the law.

ISSUE	DESCRIPTION	DATE	DRAWN BY	APP. BY
PE	PRELIMINARY	4-11-79	SGD	MC
P1	REVISED PLE PLAN, CRYPT COUNT, & CRYPT COUNT, REVISED PERMIT BLDG. ADDED TEXT & DIMENSIONS, SEGMENTED SITE PLAN	5-7-79	GLS	MC
PE.	PRELIMINARY ESTIMATE	5-10-79	GLS	MC
PE 2	ADDED CURBS TO PH-I, REVISED PHASE-I CRYPT COUNT, REVISED PERMIT BLDG. ADDED TEXT, SEGMENTED SITE PLAN	5-29-79	GLS	MC

DEVELOPED BY
ACME MARBLE & GRANITE CO., INC.
P. O. DRAWER 19925 NEW ORLEANS, LA.

PROPOSED MAUSOLEUM
CALVARY CEMETERY
NEWBURGH, NEW YORK

A STEWART ENTERPRISE

DWG. NO. 51-339

SHEET: 2
OF: 2

FIXTURE SCHEDULE

PLAN MARK	MANUF. & CAT. NO.	LAMPS	MOUNTING	REMARKS
A	MOLDCAST # A-270MV-CP	1-100W E-23½ MERC.	RECESSED	FOR CONC. POUR.
B	MOLDCAST # V-250-CP	1-150W A-21	RECESSED	FOR CONC. POUR.
C	MOLDCAST # V-210	2-75W A-19	SURFACE	

BY LAWIN DATE 7-28-77 SUBJECT TYPICAL DETAILS (ELECTRICAL) SHEET NO. OF

CHKD. BY DATE JOB NO. NEWBURGH, N.Y. #01-339

5-21-79 D

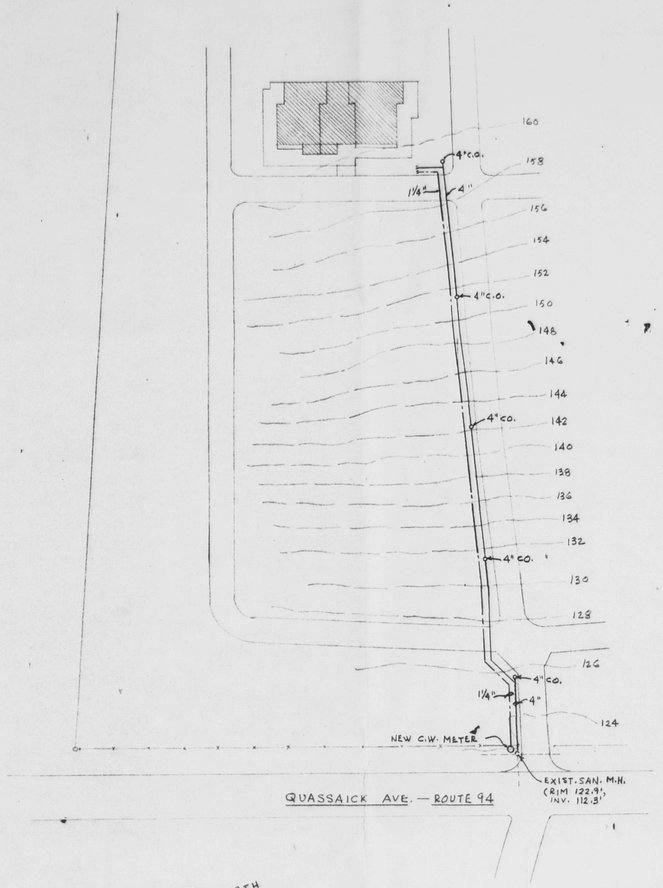

NORTH

SITE PLAN
SCALE: 1" = 40'-0"

BASED ON 4"/HR & 1/8" PER FT. SLOPE

D.S. #1 20x7.5 → 150.
20x6.5x.5 → 65.
215 ϕ

D.S. #2 & 3 34x21.5 → 731.
34x12.5 → 425.
1,156 ϕ

FUTURE 68x27 → 1,836 ϕ

FUTURE → 1,836 ϕ -5"
D.S. #2 → 1,156 -4"
D.S. #3 → 1,156 -4"
4,148 -6"
D.S. #1 → 215 -3"
4,363 ϕ -6"

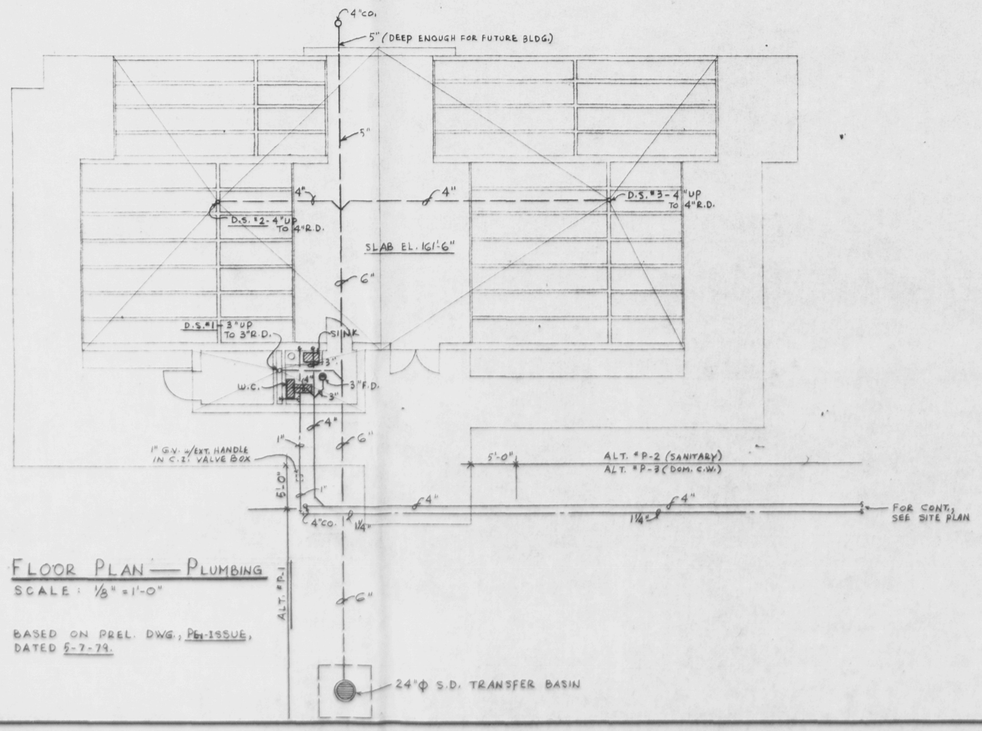

NORTH

FLOOR PLAN — PLUMBING
SCALE: 1/8" = 1'-0"

BASED ON PREL. DWG.; Pre-ISSUE, DATED 5-7-79.

PLUMBING NOTES

1. G - CRYPTS HIGH, W/ABBEY
2. ROOF IS 11'-6" HIGH @ TOILET RM.
3. PIPING PER LOCAL CODE.
4. ROOF DRAINS - W/LEAD PANS, FOR BUILT-UP ROOF.
5. S.D. TRANSFER BASIN - PER STANDARD DETAIL.
6. FLOOR DRAIN (F.D.) - PER AM & G STANDARD.
7. WATER CLOSET (W.C.) - TANK TYPE & FOR HANDICAPPED.
8. SINK - AMERICAN STANDARD #6066.237 (BUT FOR 1-HOLE) COMPLETE W/ #4362.018 STRAINER, C.P. P-TRAP W/CO.; 1/2" SUPPLIES W/STOPS, (21 1/2" x 26 1/2" x 12" DEEP); AND #8310.70 FAUCET ASSEMBLY.
9. WATER HEATER - IN-SINK-ERATOR #777W, MOUNTED UNDER SINK & IN CABINET.
10. INSULATION - 1/2" TH. ON C.W. PIPING, ABOVE THE SLAB.
11. OBTAIN PRICE FOR SEWER "TIE-IN" OR ESTIMATE COST.
12. OBTAIN PRICE FOR C.W. "TIE-IN" (& METER) OR ESTIMATE COST.

ROBERT E. TUCKER, JR.
A.I.A. ARCHITECT
METAIRIE, LOUISIANA 70005
110 VETERANS BOULEVARD

Any reproduction, possession, or use of these plans or any part thereof without the written permission of Acme Marble & Granite Co., Inc. of New Orleans, Louisiana is prohibited and will be prosecuted to the full extent of the law.

ISSUE	DESCRIPTION	DATE	DRAWN BY	APP. BY
E	FOR ESTIMATING	5-21-79	D.S.	D.S.

DEVELOPED BY
ACME MARBLE & GRANITE CO., INC.
P.O. DRAWER 19925 NEW ORLEANS, LA.

PROPOSED MAUSOLEUM
CALVARY CEMETERY
NEWBURGH, NEW YORK

A STEWART ENTERPRISE

DWG. NO. 01-339

SHEET: P-1

OF:

ELECTRICAL

CIRCUIT # 1 →	840 w	
2 →	750	
3 →	540	
4 →	540	
5 →	180	800
6 →		
7 →	200	
8 →	6,400	
9 →	3,200	
10 →	6,400	
11 →	1,000	
12 →	1,000	
13 →	2,000	
	23,050 w	
+25% —	5,800	
	28,850	

$I = \frac{28,850}{230} = 125.4 \times 1.25 = 156.8$ A.; USE 2-#4/0 & 1-#2 IN 2"c

$E = \frac{2 \times 12 \times 50 \text{ft} \times 125.4}{211,600} = 7.21$ V.

$\% = 7.21 \div 230 = 3.1\%$ O.K.

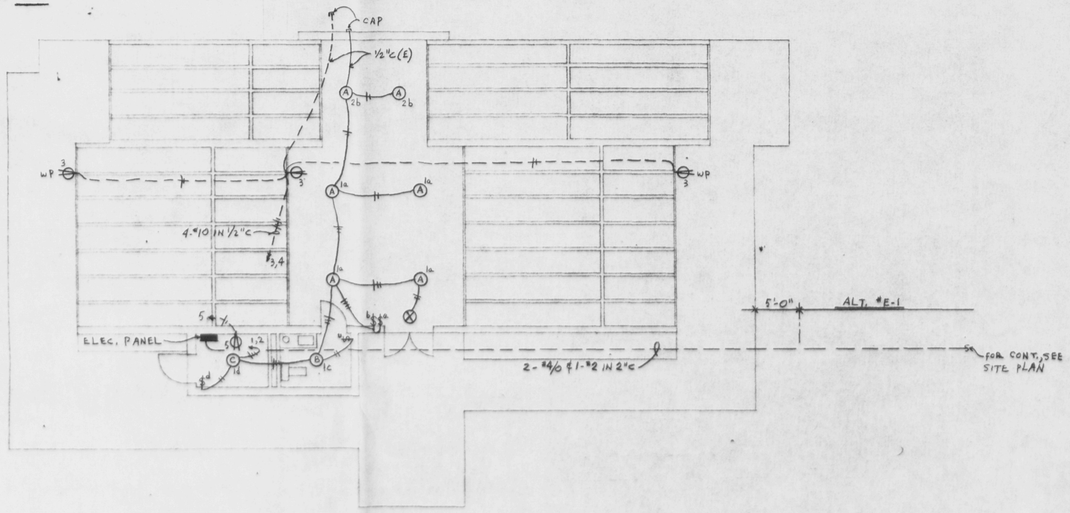

NORTH

FLOOR PLAN — ELECTRICAL

SCALE: 1/8" = 1'-0"

BASED ON PREL. DWG., PERMISSUE, DATED 5-7-79.

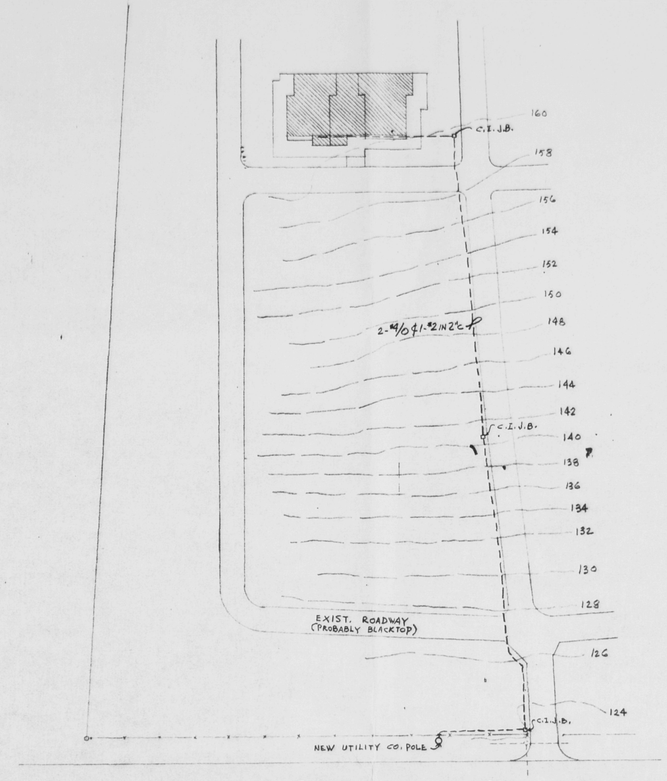

QUASSAICK AVE. — ROUTE 94

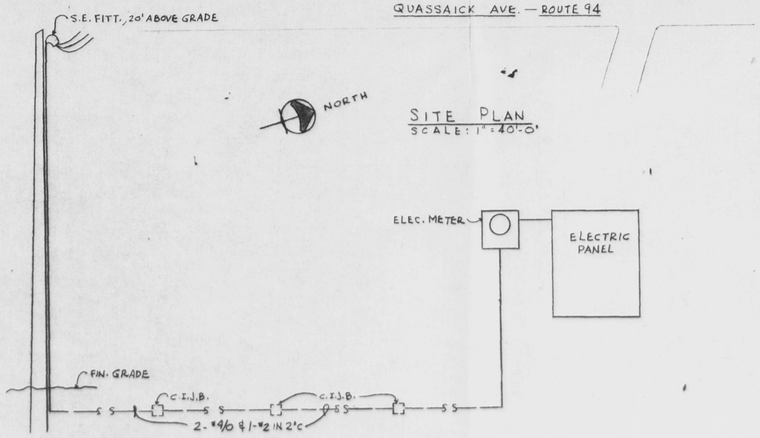

SITE PLAN

SCALE: 1" = 40'-0"

ELECTRICAL SERVICE WIRING

N. T. S.

ELEC. PANEL - 120/240 VOLT, 1φ, 3-WIRE, SURFACE MOUNTED, 225 A. MAINS, 3/N, CIRCUIT BREAKER TYPE. BRANCHES ARE AS FOLLOWS:

1- 200 A. 3/P C.B. - MAIN C.B.
2- 40A. 2/P C.B.
2- 20A. 2/P C.B.
6- 20A. 1/P C.B.
6- 20A. 1/P C.B. - SPARES
10- 20A. 1/P C.B. - SPACE ONLY

1- 60A. 4/P CONTACTOR - SQ. D # 3P0-12, CLASS 8903.
1- 40A 3/P CONTACTOR - SPACE ONLY

MOUNT CONTACTORS IN BOTTOM OF PANEL.

ROBERT E. TUCKER, JR.
A.I.A.
ARCHITECT
METAIRIE, LOUISIANA 70005
110 VETERANS BOULEVARD

Any reproduction, possession, or use of these plans or any part thereof without the express permission of Robert E. Tucker & Associates Co., Inc. of New Orleans, Louisiana is prohibited and will be prosecuted to the full extent of the law.

DESCRIPTION	DATE	DRAWN BY	APP. BY
	5-21-79	D.S.	D.S.

ISSUE: E — FOR ESTIMATING

DEVELOPED BY
ACME MARBLE & GRANITE CO., INC.
P. O. DRAWER 19925 NEW ORLEANS, LA.

PROPOSED MAUSOLEUM
CALVARY CEMETERY
NEWBURGH, NEW YORK

A STEWART ENTERPRISE

DWG. NO. 01-339

SHEET: E-1

OF:

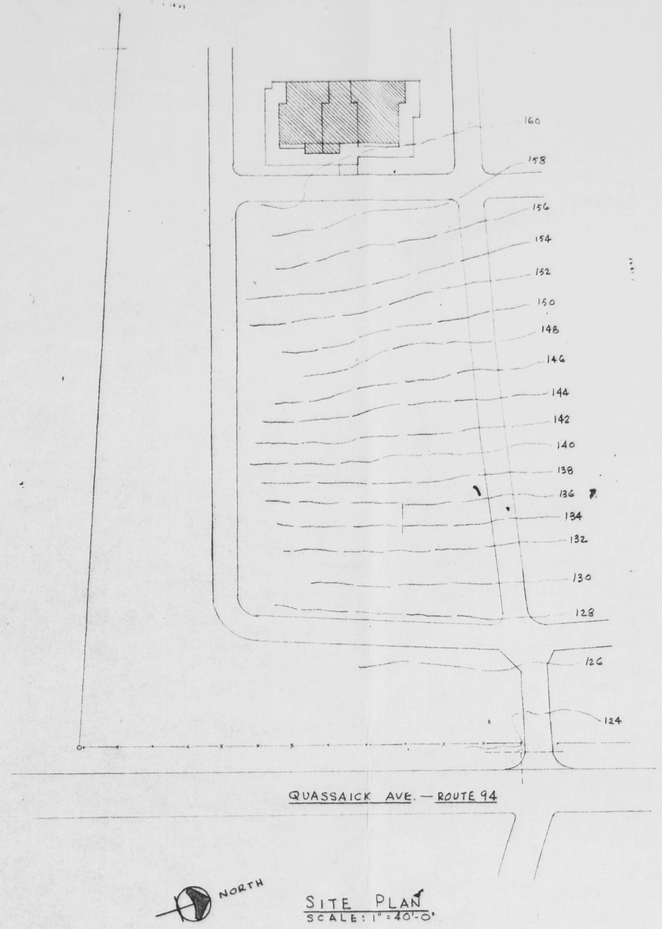

SITE PLAN
SCALE: 1" = 40'-0"

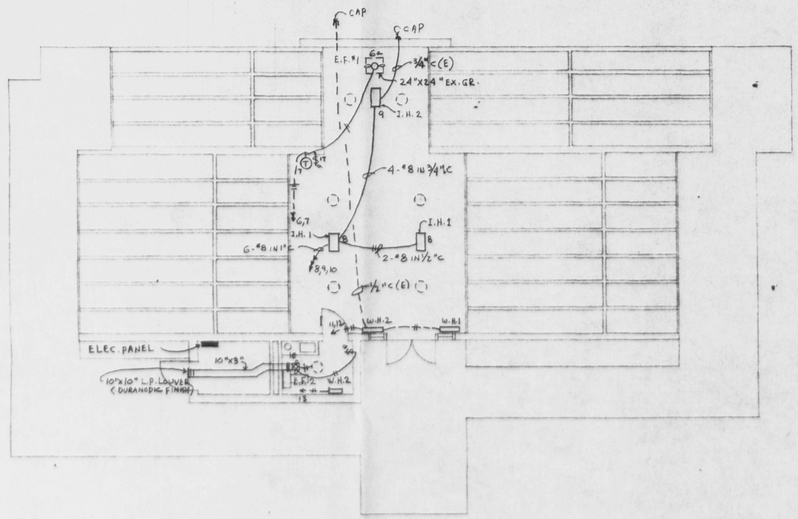

NORTH

FLOOR PLAN — H & V
SCALE: 1/8" = 1'-0"

BASED ON PREL. DWG., PEI-ISSUE, DATED 5-7-79.

H & V NOTES

1. 6 - CRYPTS HIGH, W/ABBEYS
2. INFRARED HEATER #I.H.1 - SINGER #9104C, 2-1600W #02039002 LG ELEMENTS, 60° ASYM. REFL., 230/1/60, SURFACED MOUNTED
3. INFRARED HEATER #I.H.2 - SAME AS I.H.1, BUT W/60° SYM. REFL.
4. WALL HEATER #W.H.1 - CHROMALOX #ASH07A-2250, 500W, 230/1/60, W/BUILT-IN THERMOSTAT.
5. WALL HEATER #W.H.2 - CHROMALOX #AWH 2204, 2000W, 230/1/60, W/BUILT-IN THERMOSTAT & #FWH-AC-52 SURFACE MOUNTING HOUSING.
6. EXHAUST FAN #E.F.1 - CARNES #ERBA 20-M2, 2,683 CFM @ 1/4" S.P., 605 RPM, 1/3 HP., 115/1/60, COMPLETE W/FACTORY ROOF CURB, AUTO. DAMPER & DISCONNECT SWITCH.
7. EXHAUST FAN #E.F.2 - CARNES #EC-17, 118 CFM @ 1/4" S.P., 1470 RPM, 1/70 HP., 115/1/60 COMPLETE W/BACKDRAFT DAMPER AND CEILING GRILLE.
8. PROVIDE FIRESTAT FOR E.F.1.

ROBERT E. TUCKER, JR.
A.I.A. ARCHITECT
METAIRIE, LOUISIANA 70005
110 VETERANS BOULEVARD

Any reproduction, possession, or use of these plans or any part thereof without the written permission of Acme Marble & Granite Co., Inc. of New Orleans, Louisiana is prohibited and will be prosecuted to the full extent of the law.

ISSUE	DESCRIPTION	DATE	DRAWN BY	APP. BY
E	FOR ESTIMATING	5-21-79	D.S.	D.S.

DEVELOPED BY
ACME MARBLE & GRANITE CO., INC.
P. O. DRAWER 19925 NEW ORLEANS, LA.

PROPOSED MAUSOLEUM
CALVARY CEMETERY
NEWBURGH, NEW YORK

A STEWART ENTERPRISE

DWG. NO. 01-339

SHEET: E.2

OF: